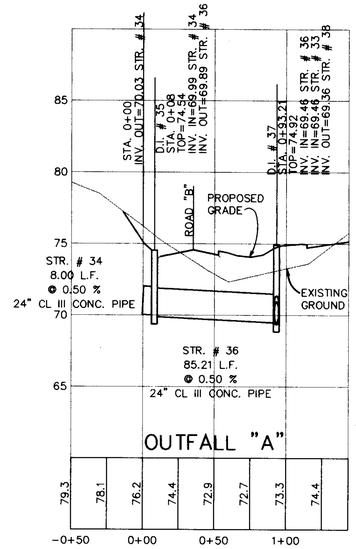

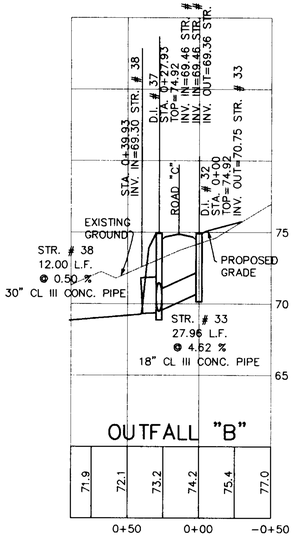

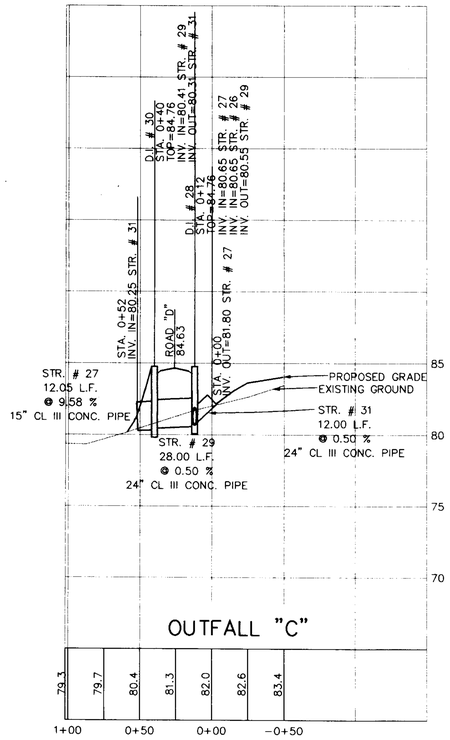

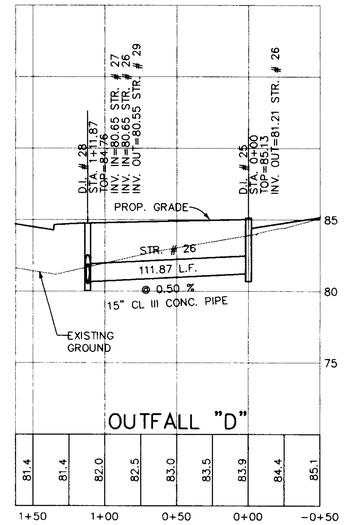

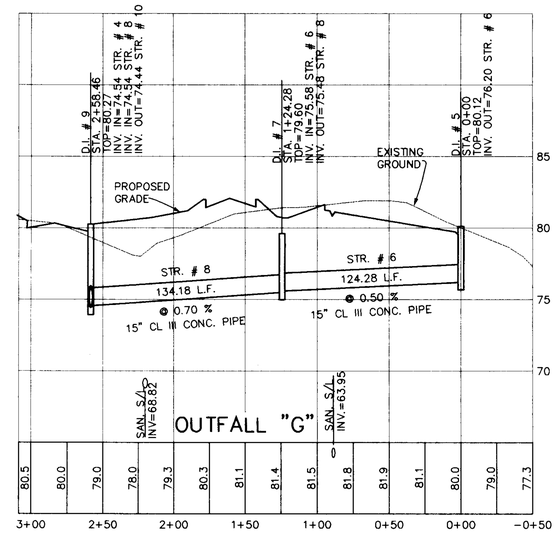

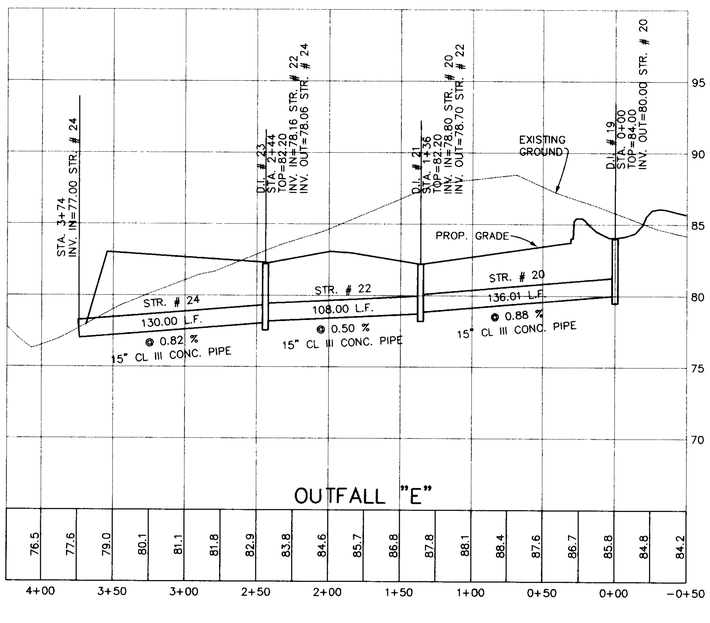

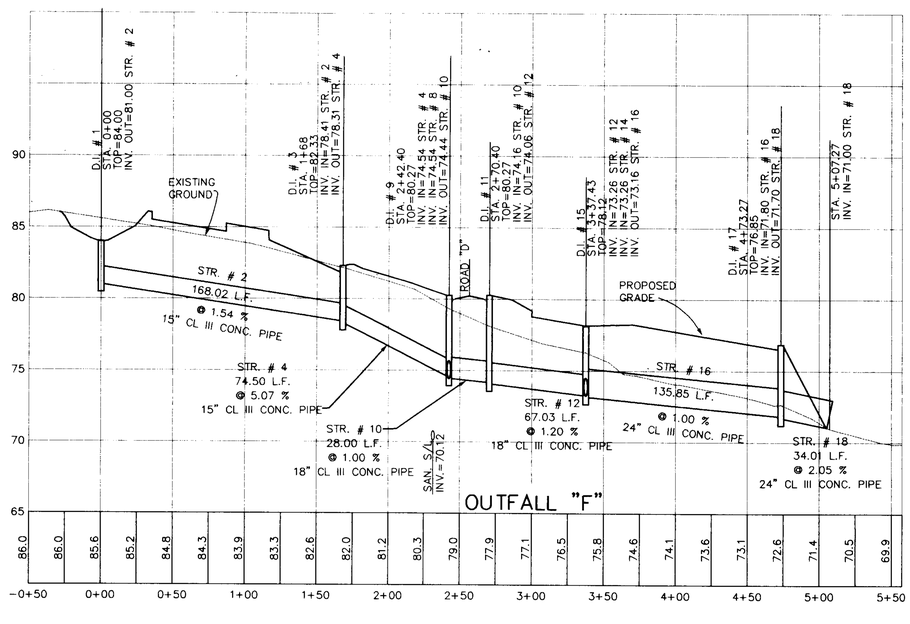

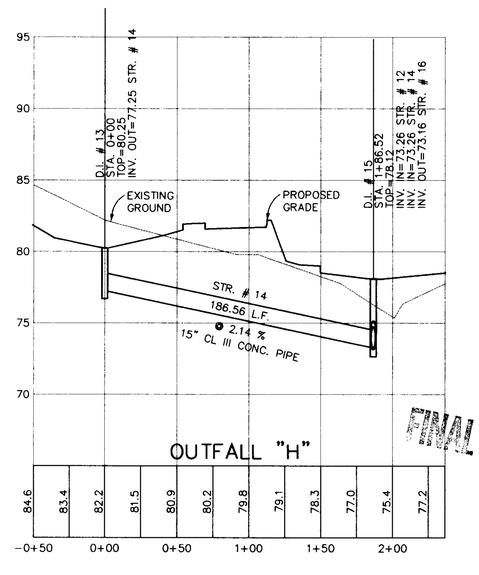

THIS DRAWING PREPARED AT THE PRINCE GEORGE OFFICE

COMMONWEALTH OF VIRGINIA
DERRICK A. JOHNSON
No. 24761
6-24-98
PROFESSIONAL ENGINEER

CORPORATE HEADQUARTERS
11101 MIDLOTHIAN TURNPIKE
RICHMOND, VIRGINIA 23235-4095
TELEPHONE: (804) 794-2500
FAX: (804) 794-7539

REGIONAL OFFICES
8503 HERMICO HILL ROAD
RICHMOND, VIRGINIA 23228-2014
TELEPHONE: (804) 262-8000
FAX: (804) 266-7219

PRINCE GEORGE OFFICE
6501 WEYMOUTH ROAD
PRINCE GEORGE, VIRGINIA 23875-1455
TELEPHONE: (804) 733-0798
FAX: (804) 731-0798

HANOVER OFFICE
6501 MEADOWBRIDGE ROAD
SUITE G-3
MECHANICSVILLE, VIRGINIA 23111-4021
TELEPHONE: (804) 559-4525
FAX: (804) 559-4522

DATE	REVISION DESCRIPTION
6-18-98	1 COUNTY, VDOT, VHDA, & OWNER COMMENTS

ENGINEERS * SURVEYORS * LANDSCAPE ARCHITECTS * ENVIRONMENTAL SCIENTISTS * GEOGRAPHIC INFORMATION SYSTEMS CONSULTANTS * CONSTRUCTION MANAGERS

TIMMONS Founded 1953

BAILEY'S RIDGE APARTMENTS

BLAND DISTRICT • PRINCE GEORGE COUNTY, VIRGINIA

STORM SEWER PROFILES

DATE	3-19-98
DRAWN BY	L.R.G.
DESIGNED BY	L.R.G.
CHECKED BY	D.A.J.
SCALE	HORZ.:1"=50' VERT.:1"=5'
JOB NO.	17139
SHEET NO.	C-10

These plans and associated documents are the exclusive property of TIMMONS and may not be reproduced in whole or in part and shall not be used for any purpose whatsoever, inclusive, but not limited to construction, bidding, and/or construction staking without the express written consent of TIMMONS.

FINAL

K:\DRAW\17139-BAILEYSRIDGE\Sheet10.dwg Fri, Jun 19 13:52:14 1998 LRG, TM:CITIES OFFICE