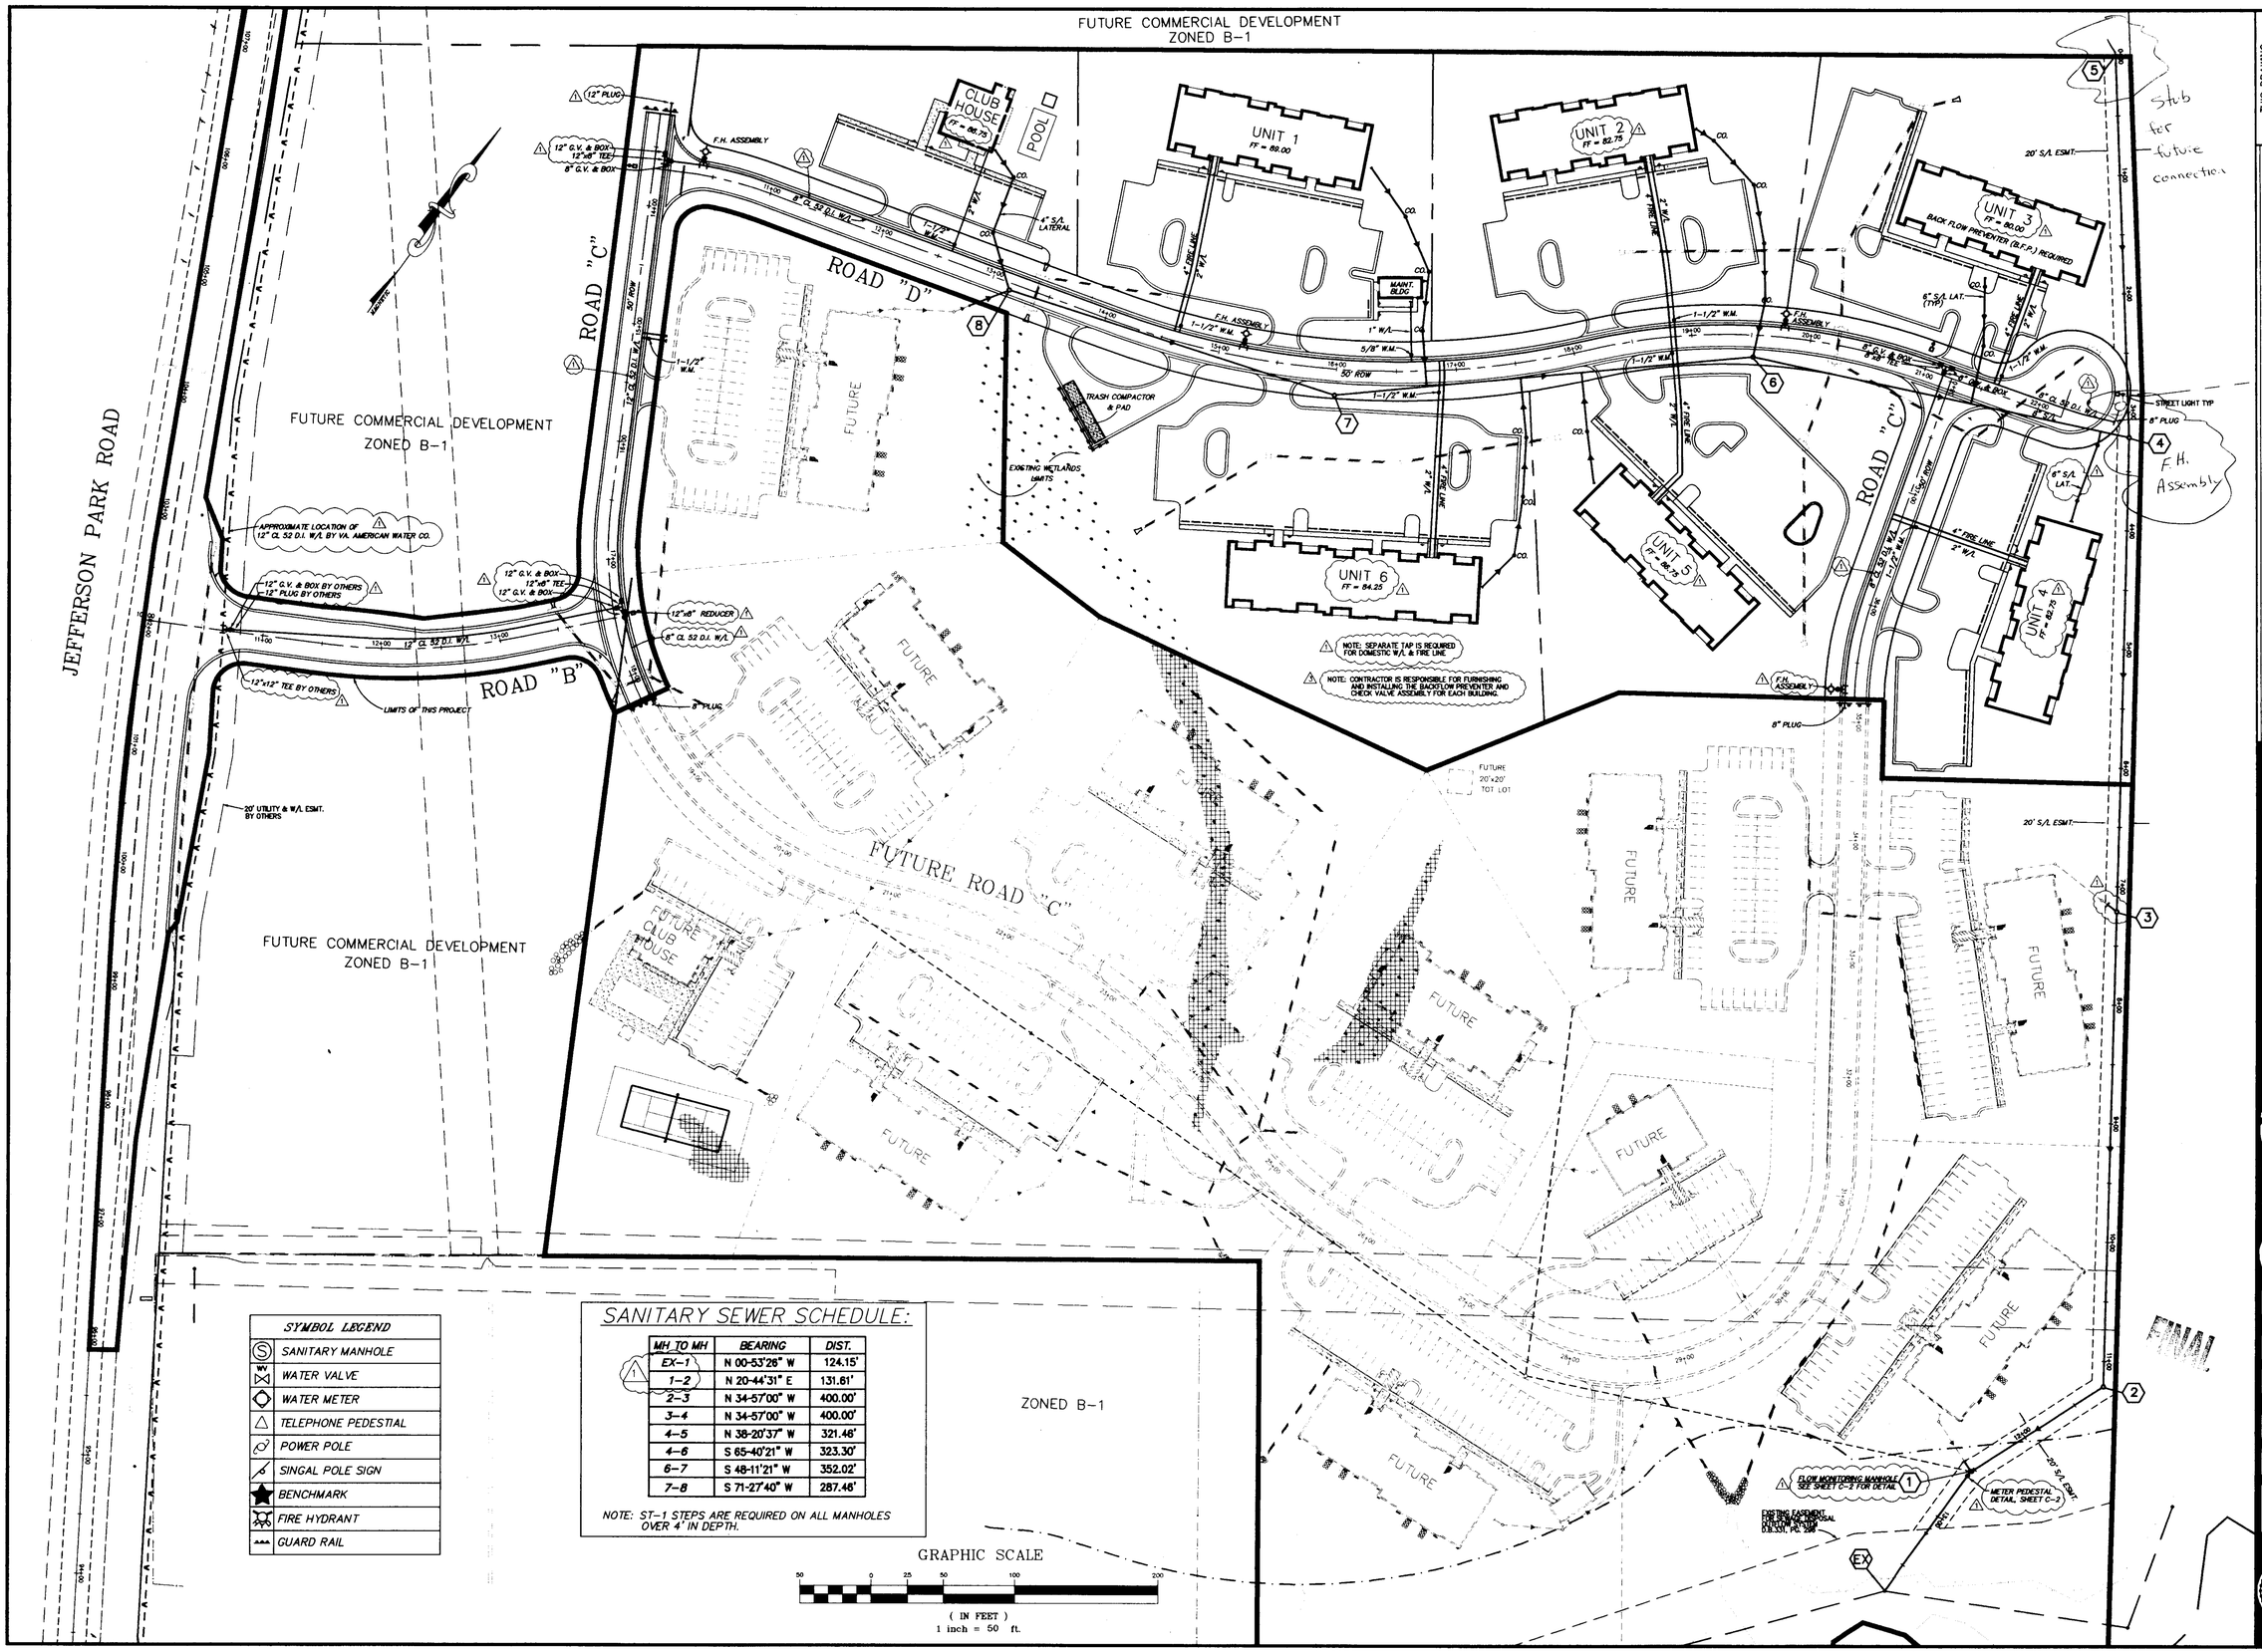

Stub for future connection

F.H. Assembly

FINAL

SYMBOL LEGEND
SANITARY MANHOLE
WATER VALVE
WATER METER
TELEPHONE PEDESTIAL
POWER POLE
SINGAL POLE SIGN
BENCHMARK
FIRE HYDRANT
GUARD RAIL

SANITARY SEWER SCHEDULE:

MH TO MH	BEARING	DIST.
EX-1	N 00-53'26" W	124.15'
1-2	N 20-44'31" E	131.61'
2-3	N 34-57'00" W	400.00'
3-4	N 34-57'00" W	400.00'
4-5	N 38-20'37" W	321.46'
4-6	S 65-40'21" W	323.30'
6-7	S 48-11'21" W	352.02'
7-8	S 71-27'40" W	287.46'

NOTE: ST-1 STEPS ARE REQUIRED ON ALL MANHOLES OVER 4' IN DEPTH.

THIS DRAWING PREPARED AT THE PRINCE GEORGE OFFICE

COMMONWEALTH OF VIRGINIA
DERRICK A. JOHNSON
No. 24761
7-7-98
PROFESSIONAL ENGINEER

CORPORATE HEADQUARTERS
711 N. COURTHOUSE ROAD
RICHMOND, VIRGINIA 23236
TELEPHONE: (804) 794-3500
FAX: (804) 794-7539

HENRICO OFFICE
9053 STAPLES MILL ROAD
HENRICO, VIRGINIA 23228
TELEPHONE: (804) 262-7300
FAX: (804) 266-7219

PRINCE GEORGE OFFICE
4411 CROSSING BLVD.
PRINCE GEORGE, VA 23875-1452
TELEPHONE: (804) 748-8370
FAX: (804) 731-0798

HANOVER OFFICE
6001 MECHANICSVILLE TURNPIKE
MECHANICSVILLE, VIRGINIA 23111-4621
TELEPHONE: (804) 746-4250
FAX: (804) 746-4452

DATE	REVISION DESCRIPTION
6-18-98	COUNTY, VDOT, VHDA, & OWNER COMMENTS
7-7-98	OWNER REVISIONS

ENGINEERS * SURVEYORS * LANDSCAPE ARCHITECTS * ENVIRONMENTAL SCIENTISTS * GEOGRAPHIC INFORMATION SYSTEMS CONSULTANTS * CONSTRUCTION MANAGERS

TIMMONS Founded 1953

BAILEY'S RIDGE APARTMENTS

BLAND DISTRICT • PRINCE GEORGE COUNTY, VIRGINIA

UTILITY PLAN

DATE	3-19-98
DRAWN BY	L.R.G.
DESIGNED BY	L.R.G.
CHECKED BY	D.A.J.
SCALE	1" = 60'
JOB NO.	17139
SHEET NO.	C-6

These plans and associated documents are the exclusive property of TIMMONS and may not be reproduced in whole or in part and shall not be used for any purpose whatsoever, inclusive, but not limited to construction, bidding, and/or construction staking without the express written consent of TIMMONS.

K:\DRAW\17139-BAILEYSRIDGE\Sheet6.dwg Wed Jul 08 14:37:22 1998 LRG, TRI-CITIES OFFICE