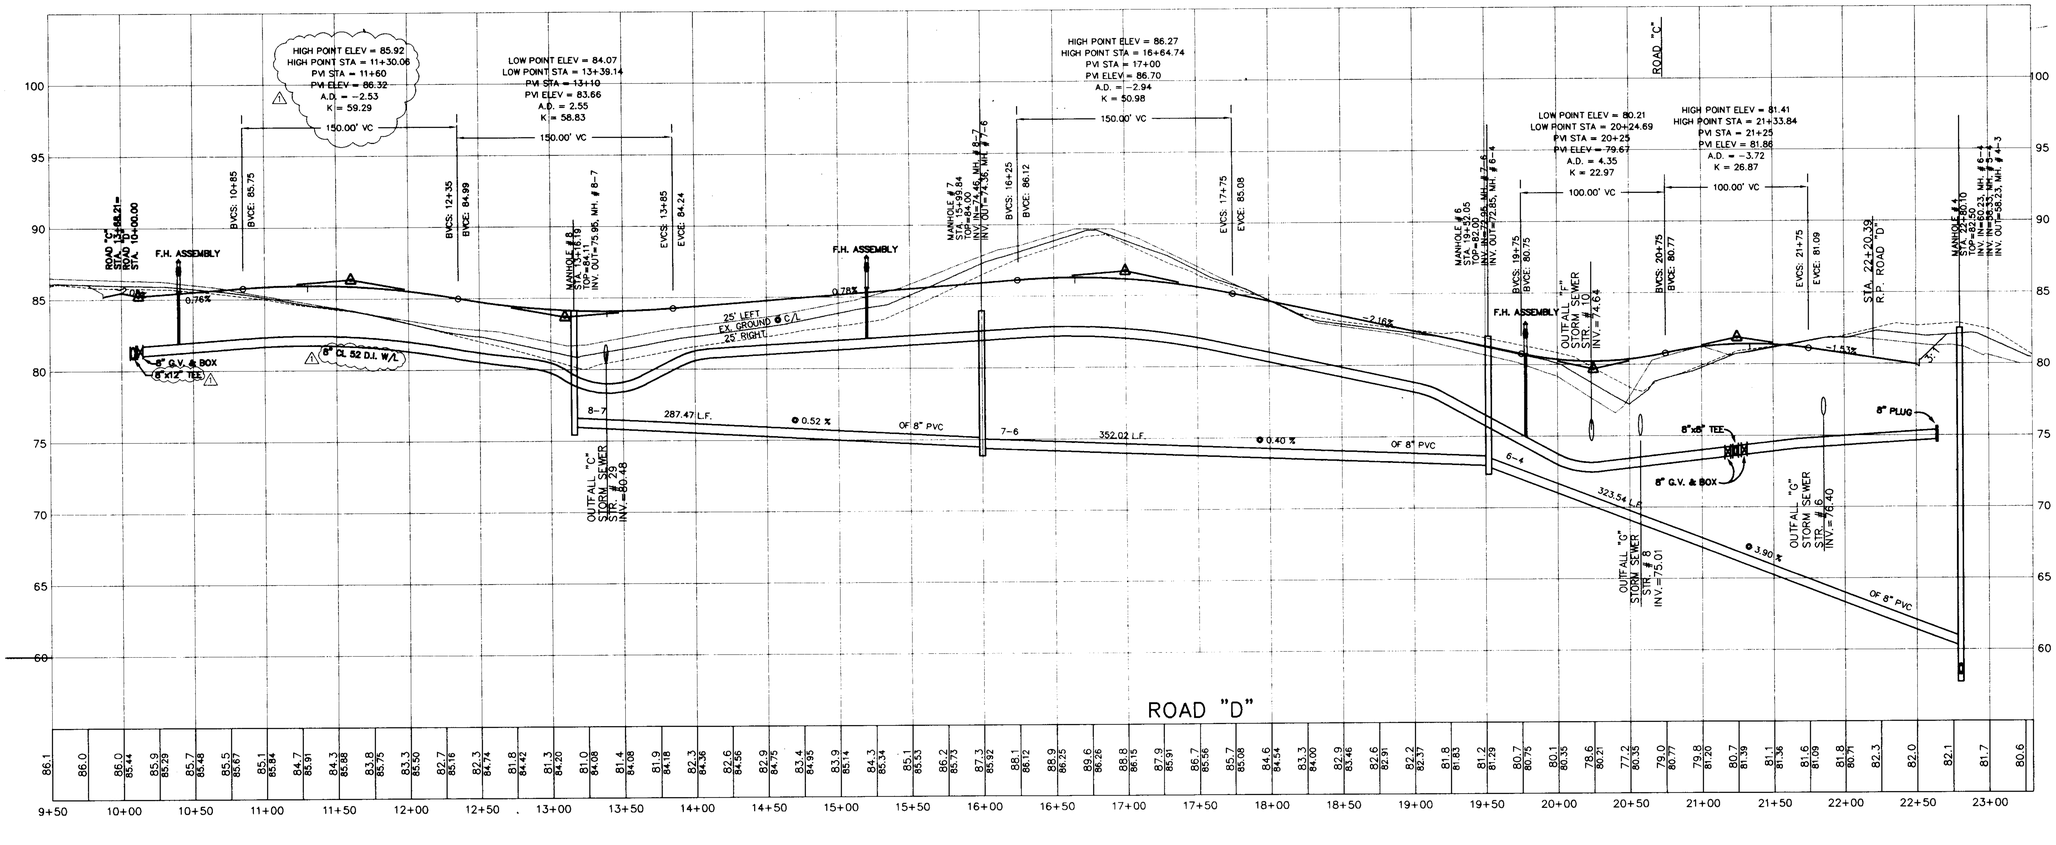

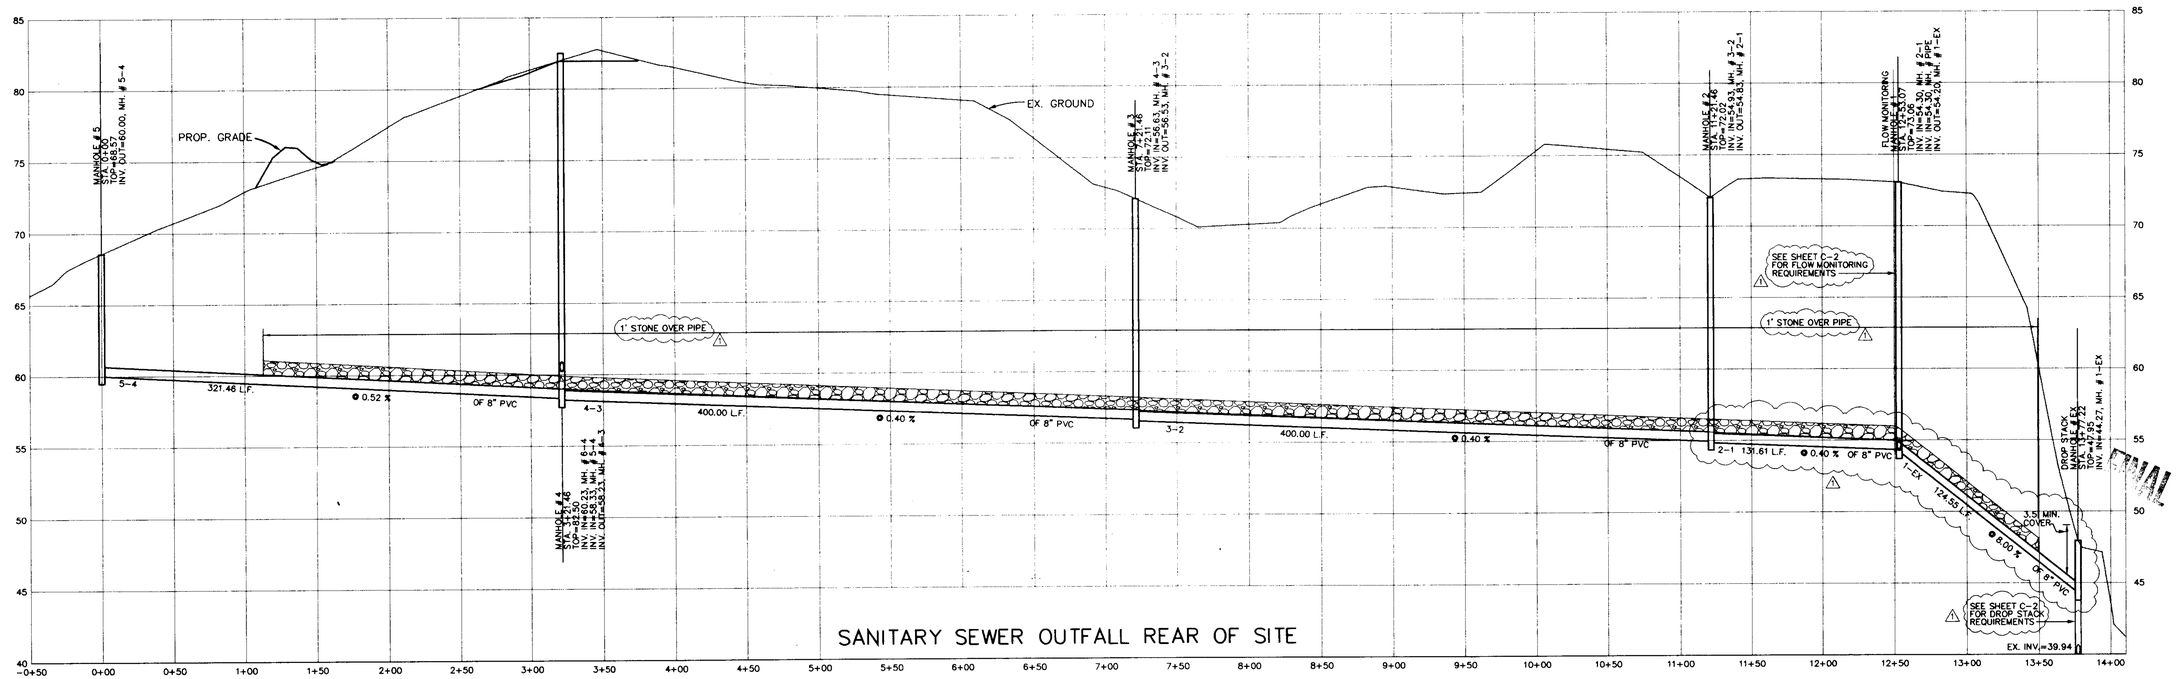

THIS DRAWING PREPARED AT THE PRINCE GEORGE OFFICE

COMMONWEALTH OF VIRGINIA
DERRICK A. JOHNSON
No. 24761
PROFESSIONAL ENGINEER
6-24-98

CORPORATE HEADQUARTERS — 5001 HENRICO OFFICE — 7700 WHITE OAK ROAD — RICHMOND, VIRGINIA 23294-4097 — TELEPHONE: (804) 747-1555 — FAX: (804) 747-1758
PRINCE GEORGE OFFICE — 5001 WAYNE AVENUE — PRINCE GEORGE, VIRGINIA 23875-1455 — TELEPHONE: (804) 733-1988 — FAX: (804) 733-1988
HANOVER OFFICE — 5001 MECHANICSVILLE TURNPIKE — SUITE C-3 — MECHANICSVILLE, VIRGINIA 23111-4637 — TELEPHONE: (804) 559-4520 — FAX: (804) 559-4532

ENGINEERS * SURVEYORS * LANDSCAPE ARCHITECTS * ENVIRONMENTAL SCIENTISTS * GEOGRAPHIC INFORMATION SYSTEMS CONSULTANTS * CONSTRUCTION MANAGERS

TIMMONS Founded 1953

BAILEY'S RIDGE APARTMENTS

BLAND DISTRICT • PRINCE GEORGE COUNTY, VIRGINIA

ROAD AND SANITARY SEWER PROFILES

DATE	REVISION DESCRIPTION
6-18-98	COUNTY, VDOT, VHDA, & OWNER COMMENTS

DATE	3-19-98
DRAWN BY	L.R.G.
DESIGNED BY	L.R.G.
CHECKED BY	D.A.J.
SCALE	HORZ.:1"=50' VERT.: 1"=5'
JOB NO.	17139
SHEET NO.	C-9

These plans and associated documents are the exclusive property of TIMMONS and may not be reproduced in whole or in part and shall not be used for any purpose whatsoever, inclusive, but not limited to construction, bidding, and/or construction staking without the express written consent of TIMMONS.

FINAL

K:\DRAW\17139-BAILEYSRIDGE\Sheet9.dwg Fri Jun 19 13:59:52 1998 LRG, TRI-CITIES OFFICE