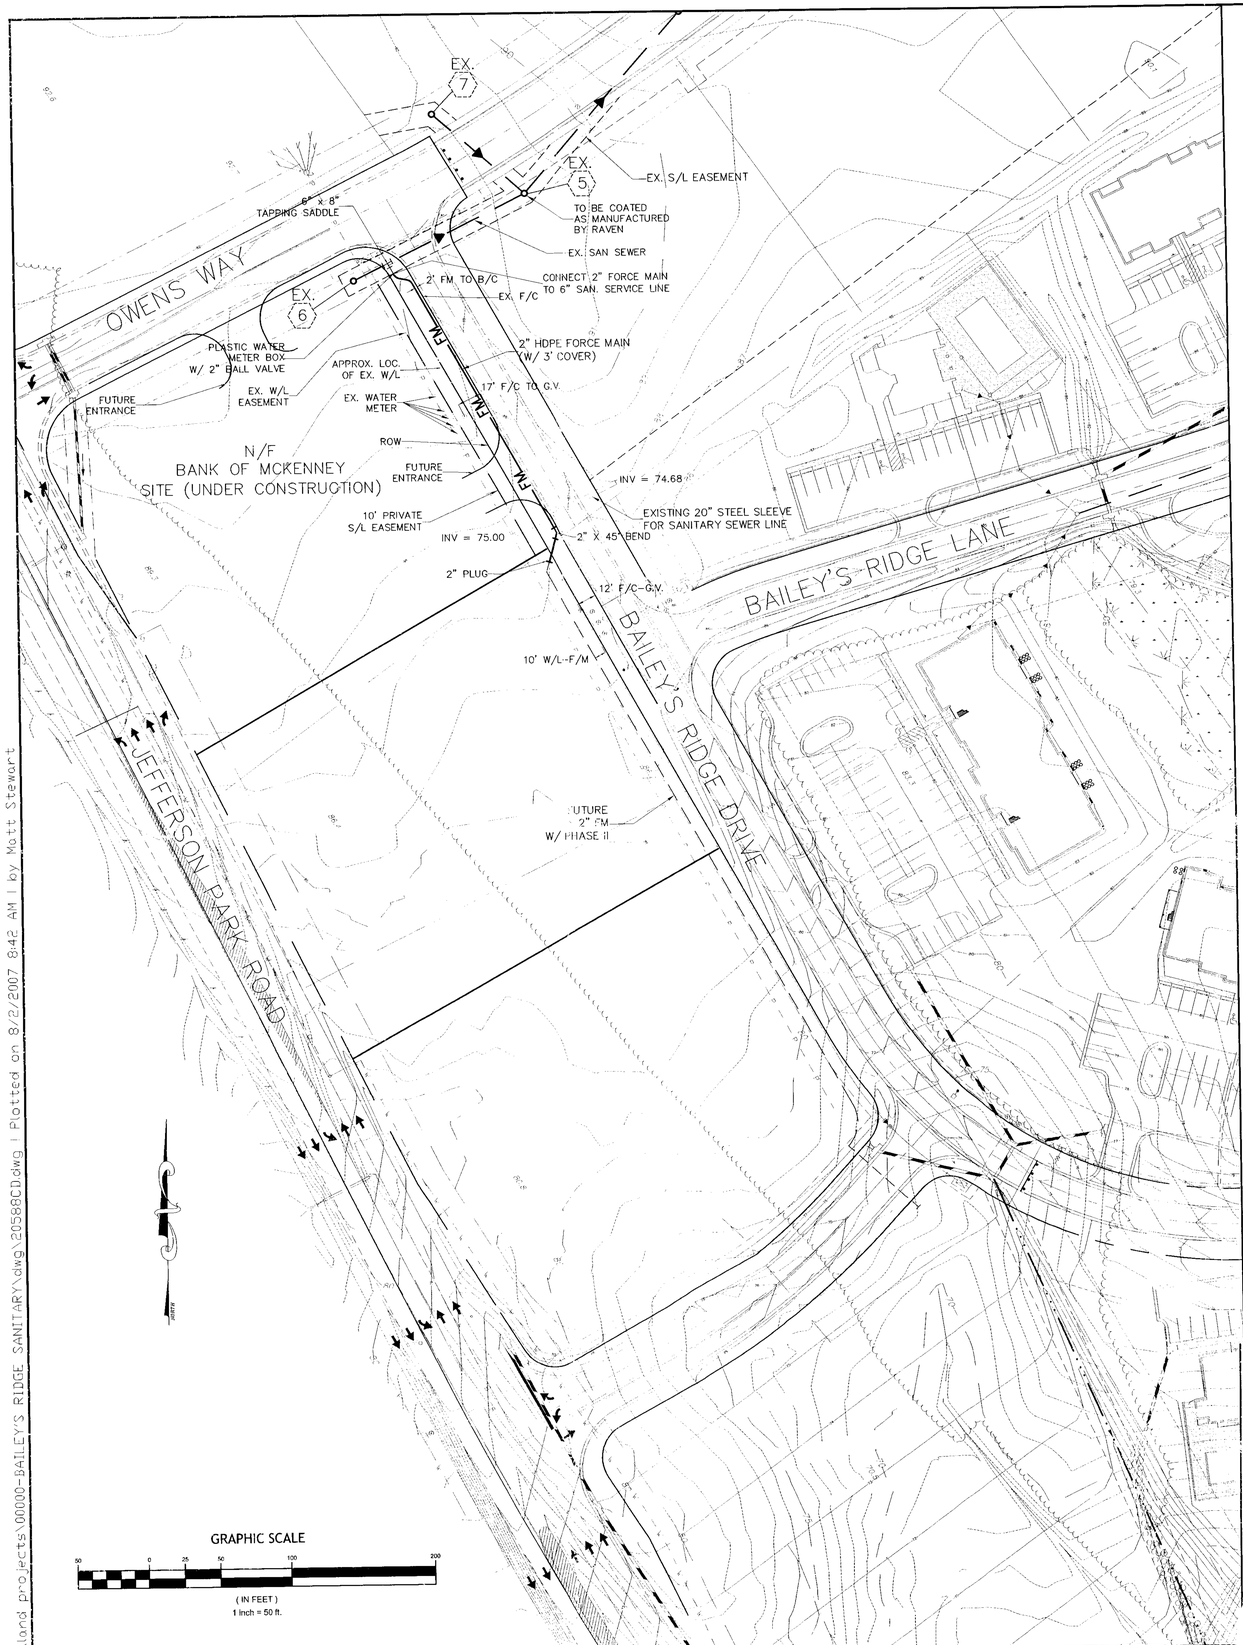

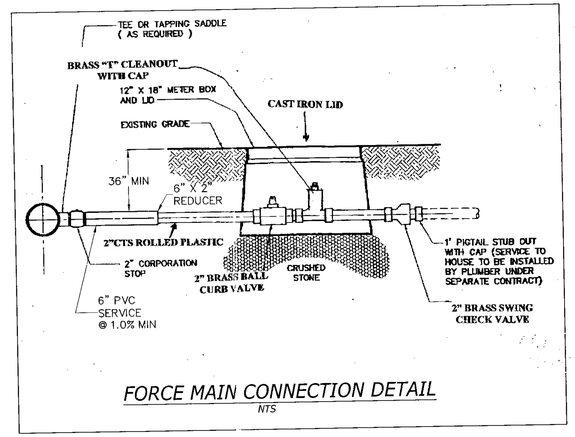

FORCE MAIN CONNECTION DETAIL
NTS

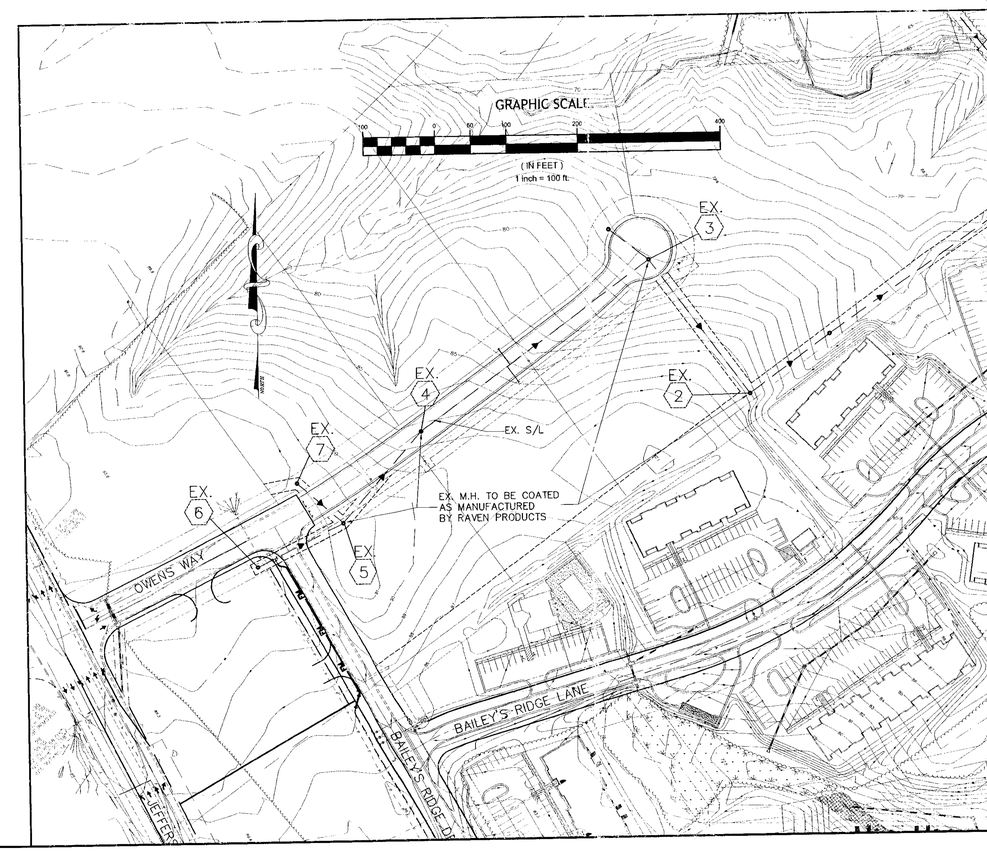

COMMONWEALTH OF VIRGINIA
DERRICK A. JOHNSON
Lic. No. 24781
7-31-07
PROFESSIONAL ENGINEER

THIS DRAWING PREPARED AT THE
PRINCE GEORGE OFFICE
4260 Crossings Blvd | Prince George, VA 23875
TEL 804.541.6600 FAX 804.751.0798 www.timmons.com

YOUR VISION ACHIEVED THROUGH OURS.

Site Development | Residential | Infrastructure | Technology

REVISION DESCRIPTION	DATE

DATE	7-31-2007
DRAWN BY	M.STEWART
DESIGNED BY	D.JOHNSON
CHECKED BY	D.JOHNSON
SCALE	AS SHOWN

TIMMONS GROUP

BAILEY'S RIDGE SANITARY SEWER LNIE

BLAND DISTRICT * PRINCE GEORGE COUNTY, VIRGINIA

UTILITY PLAN

JOB NO.	SHEET NO.
24419	2

These plans and associated documents are the exclusive property of TIMMONS GROUP and may not be reproduced in whole or in part and shall not be used for any purpose whatsoever, inclusive, but not limited to construction, staking, and/or construction staking without the express written consent of TIMMONS GROUP.

K:\land projects\00000-BAILEY'S RIDGE SANITARY\dwg\20586C1.dwg | Plotted on 8/2/2007 8:42 AM | by Matt Stewart