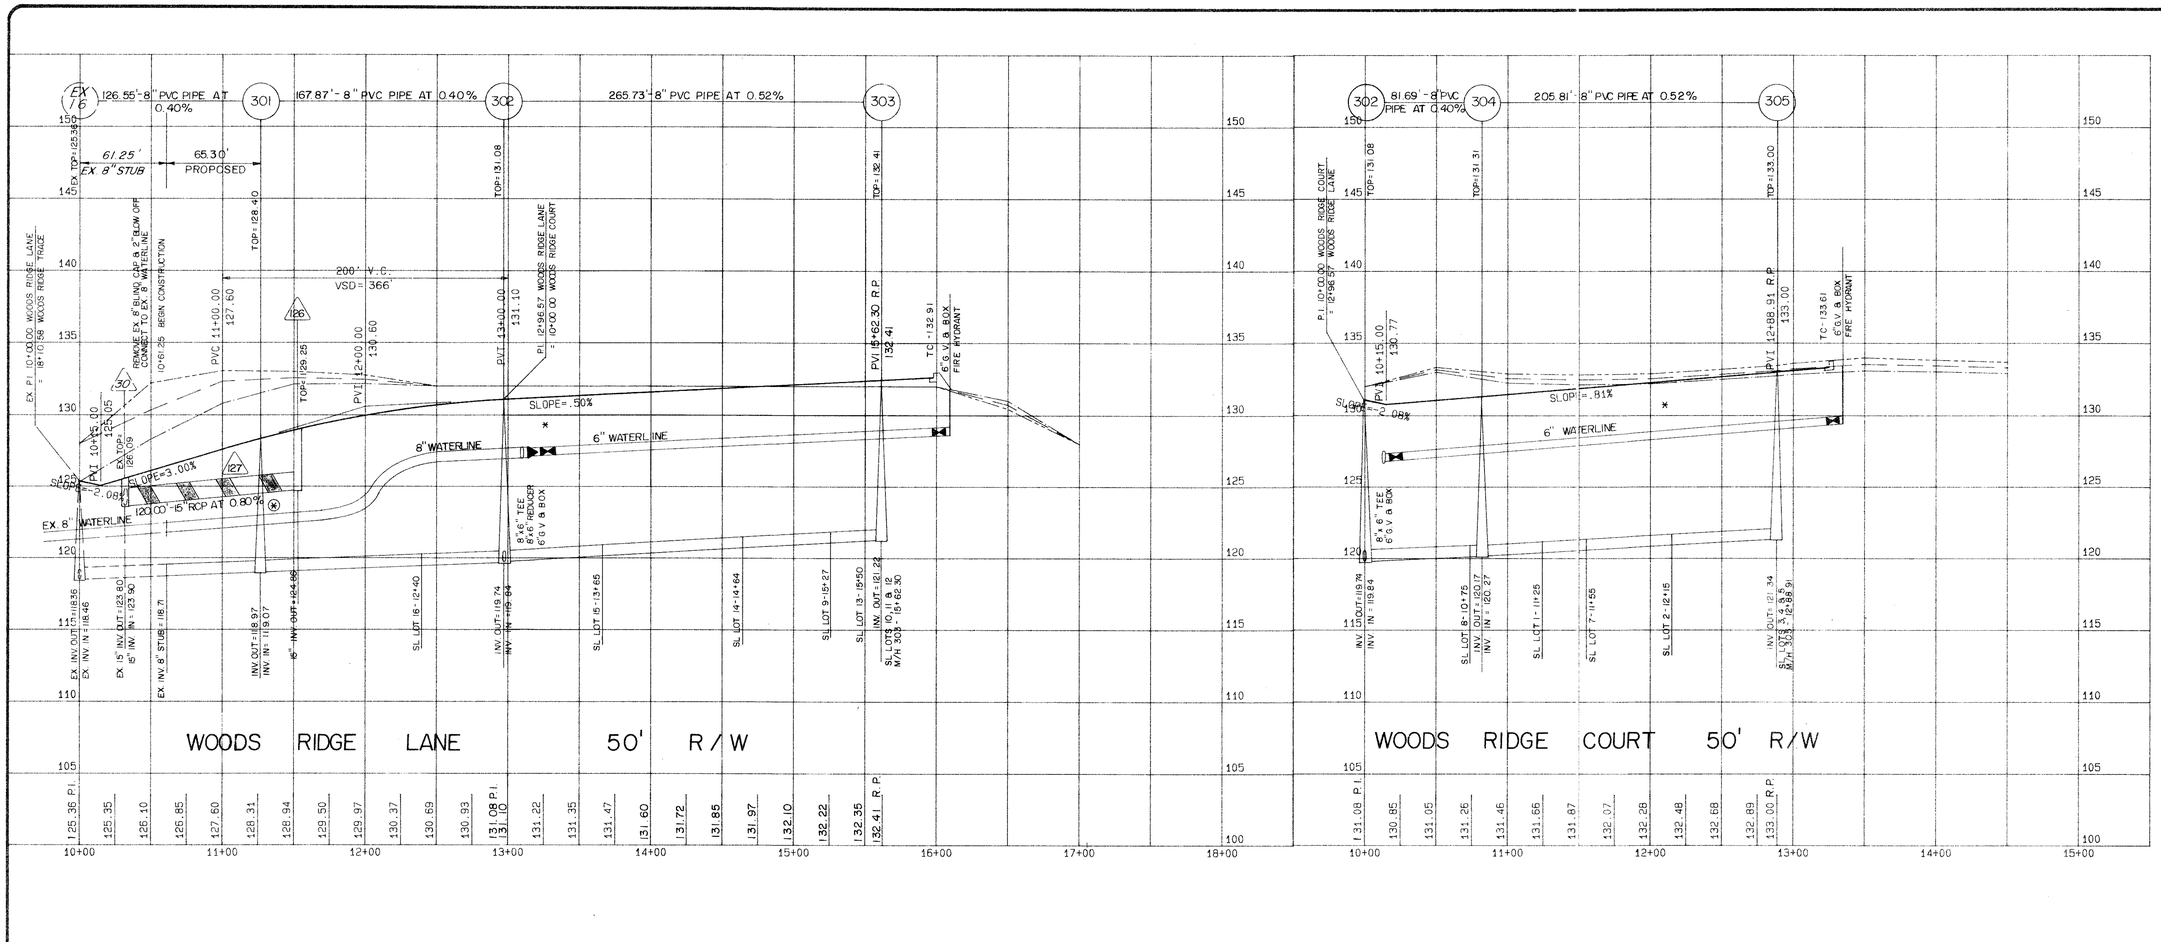

SCALE

HORIZONTAL 1" = 50'
VERTICAL 1" = 5'

FINAL

LEGEND

	FINISHED GRADE
	EX. GROUND AT ℄
	EX. GROUND 50' LEFT OF ℄
	EX. GROUND 50' RIGHT OF ℄
S.L. LOT # - STA. #	SEWER LATERAL
*	MAINTAIN 3.5' MINIMUM COVER OVER WATERLINE
⊗	MAINTAIN 18" CLEARANCE AT CROSSING

CHARLES C. TOWNES & ASSOCIATES
Engineers, Planners, Land Surveyors
9842 Lori Road, Suite 201
Chesterfield, VA 23832
(804) 748-9011

COMMONWEALTH OF VIRGINIA
JEFFREY T. COLLINS
No. 31304
PROFESSIONAL ENGINEER

BAXTER SECTION
RIVES
GEORGE
PRINCE

RIDGE
THREE
DISTRICT
COUNTY,
VIRGINIA

PROFILES

REVISIONS

DATE	ITEM
2/29/96	PER COUNTY

DATE
JULY 25, 1995

SCALE
AS SHOWN

DRAWN BY
HJH

CHECKED BY
JTC

F.B. #

SHEET #
4