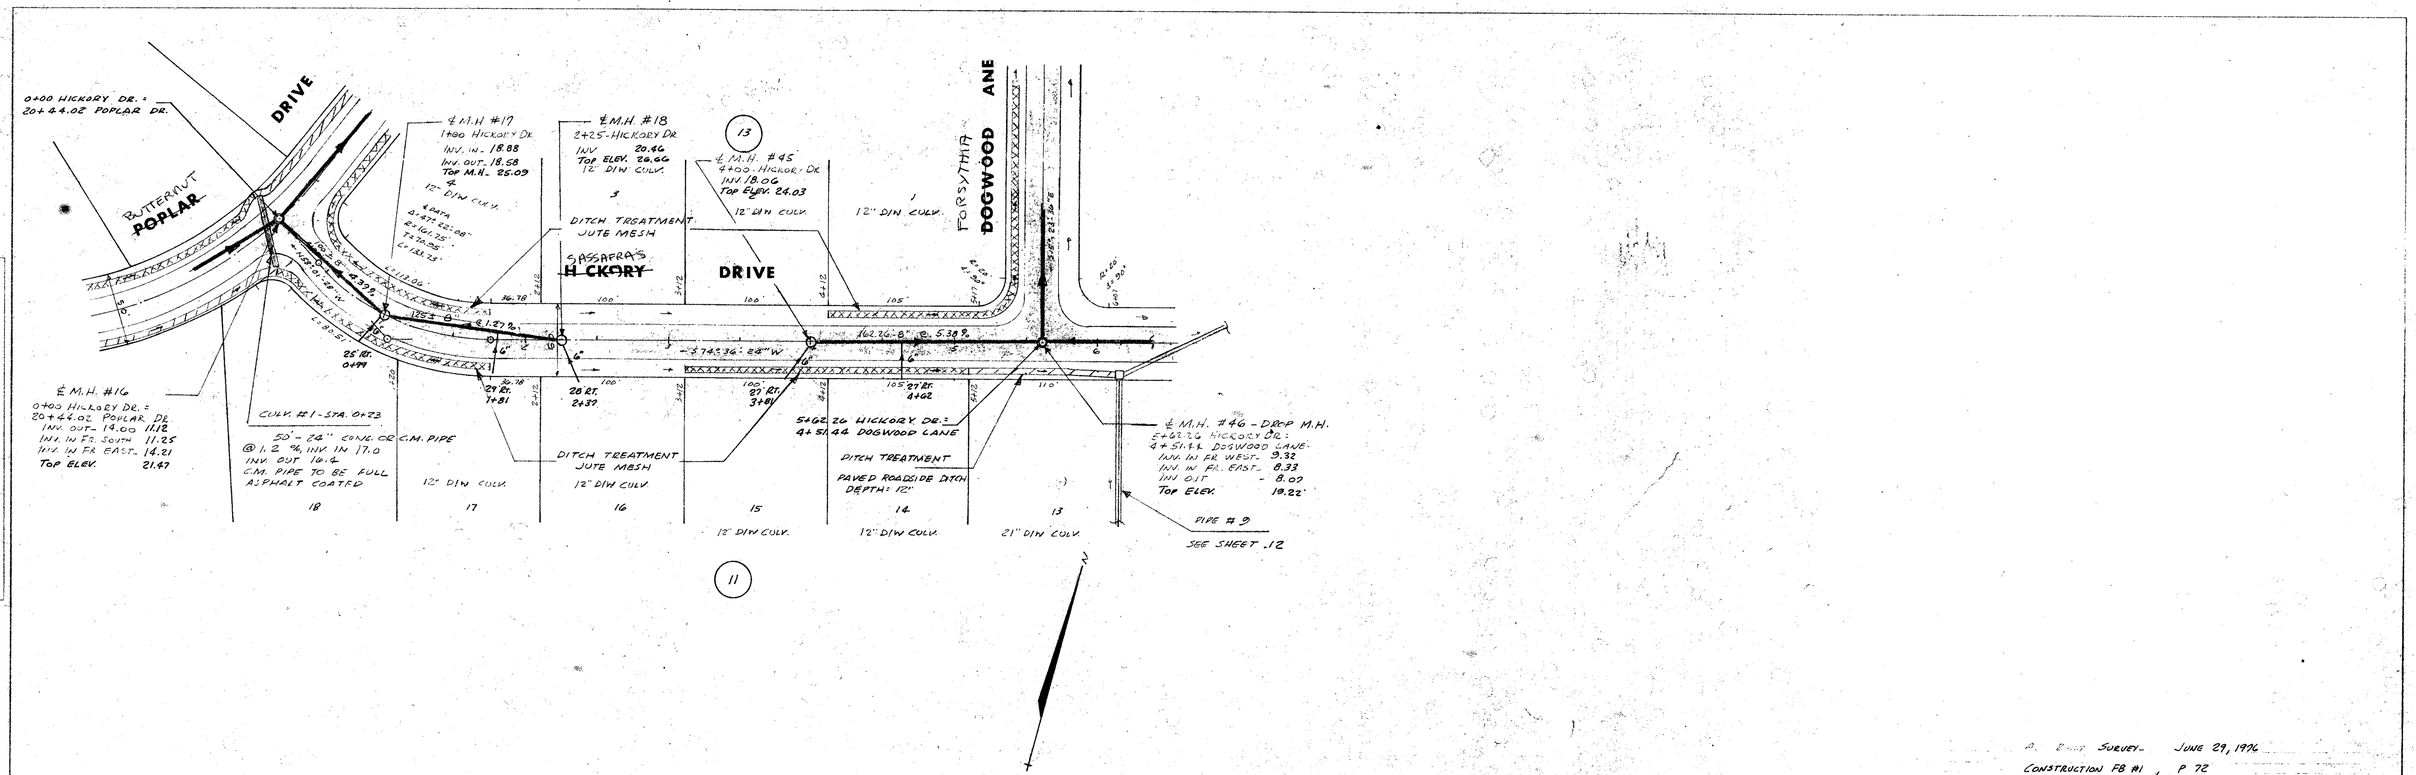

PLAN
SURVEYED
PLOTTED
NOTE BOOK ALIGNMENT CHECKED
RT OF WAY CHECKED
NO.
DATE BY

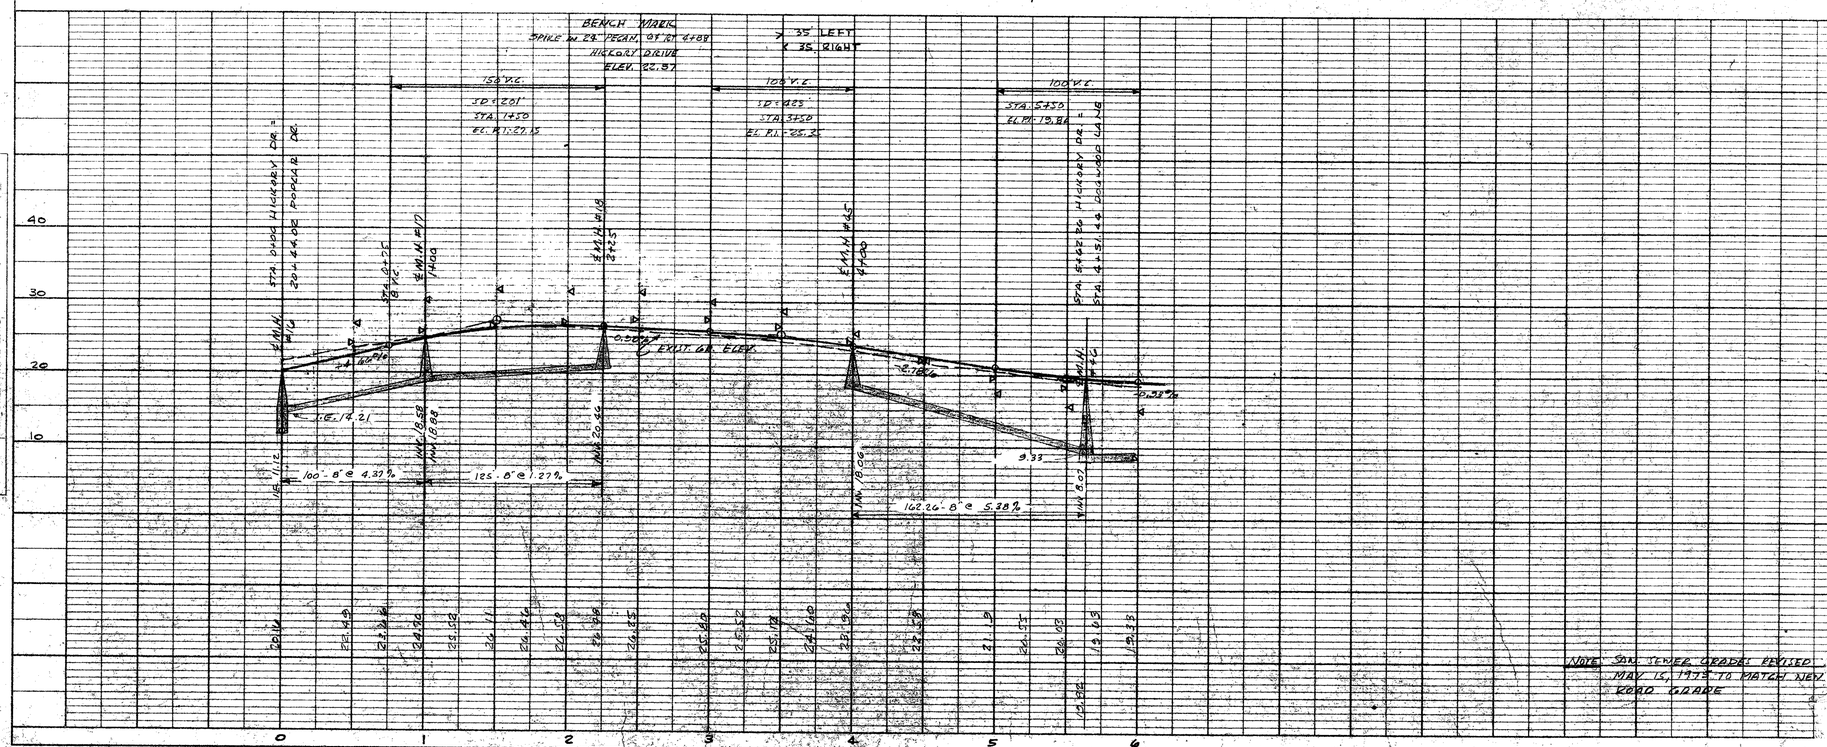

PROFILE
SURVEYED
PLOTTED
NOTE BOOK GRADES CHECKED
BRIDGE NO.
NO. STRUCTURE NOTATIONS CHKD
DATE BY

A. Final Survey - June 29, 1976
Construction FB #1, P 72

NOTE: San. Sewer Grades Revised May 15, 1973 to match new road grade

Hickory Drive
Beechwood Manor
Bland District
Prince George Co., Va.

Scale: Hor. 1" = 50'
Vert. 1" = 10'

Mar. 4, 1974
May 15, 1975
Aug. 13, 1976

Legat Audlegat, Inc.
Certified Land Surveyors
Hopewell, Virginia

FB 72-36

PLATE 1 - PLAN - PROFILE - T.A.S.
CLEARPRINT PAPER CO., S.F. CAL.
NO. 1000H-1

Sheet 11 of 20

37E