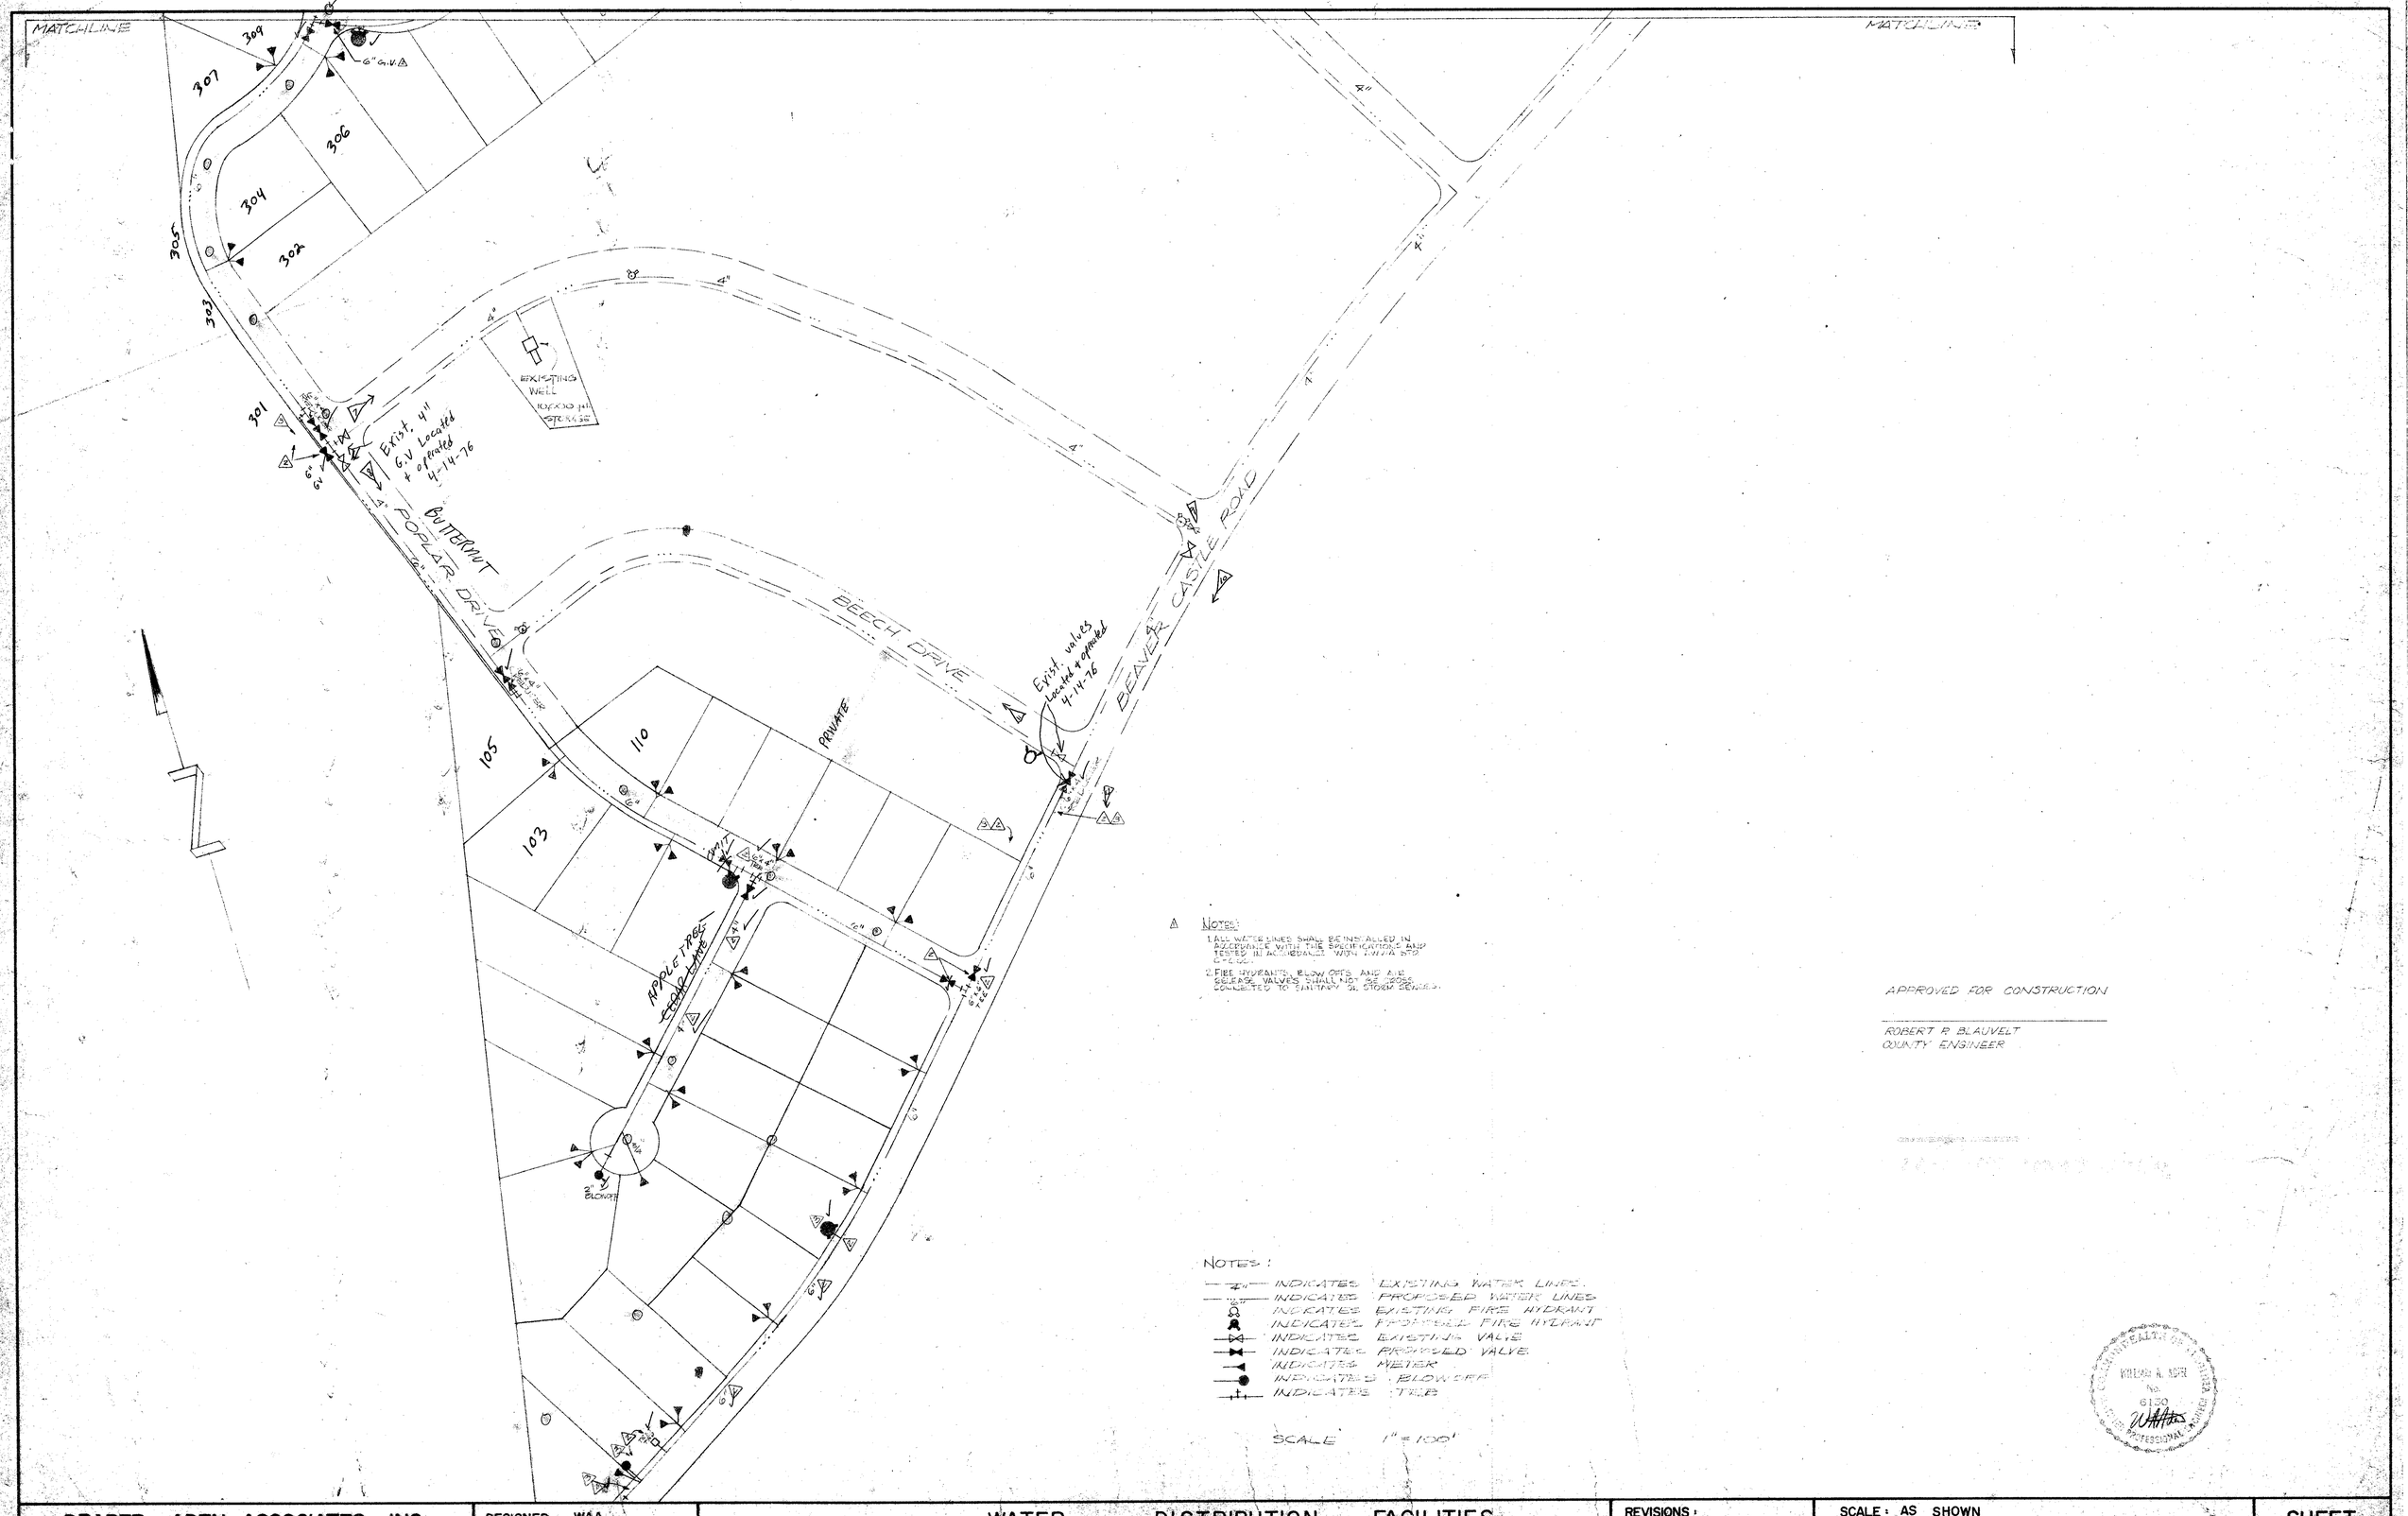

NOTES:

1. ALL WATER LINES SHALL BE INSTALLED IN ACCORDANCE WITH THE SPECIFICATIONS AND TESTED IN ACCORDANCE WITH AWWA STD C-600.
2. FIRE HYDRANTS, BLOW OFFS, AND AIR RELEASE VALVES SHALL NOT BE ZONE CONNECTED TO SANITARY OR STORM SEWERS.

APPROVED FOR CONSTRUCTION

ROBERT P. BLAUVELT
COUNTY ENGINEER

NOTES:

- INDICATES EXISTING WATER LINES.
- INDICATES PROPOSED WATER LINES
- INDICATES EXISTING FIRE HYDRANT
- INDICATES PROPOSED FIRE HYDRANT
- INDICATES EXISTING VALVE
- INDICATES PROPOSED VALVE
- INDICATES METER
- INDICATES BLOWOFF
- INDICATES TEE

SCALE 1" = 100'

COMMONWEALTH OF VIRGINIA
WILLIAM A. SPIN
No. 6129
PROFESSIONAL ENGINEER

DRAPER – ADEN ASSOCIATES, INC. ENGINEERS · SURVEYORS · PLANNERS BLACKSBURG, VIRGINIA	DESIGNED WAA DRAWN ET CHECKED WAA DATE 15 APRIL 75	WATER DISTRIBUTION FACILITIES BEECHWOOD MANOR SUBDIVISION – HOPEWELL, VIRGINIA	REVISIONS: △ 2 JULY 1975 △ 30 OCT. 1975 △ 5 NOV. 1975	SCALE: AS SHOWN PLAN № T-74-366	SHEET 1 OF 4

SOUTHERN PHOTO PRINT OF VIRGINIA