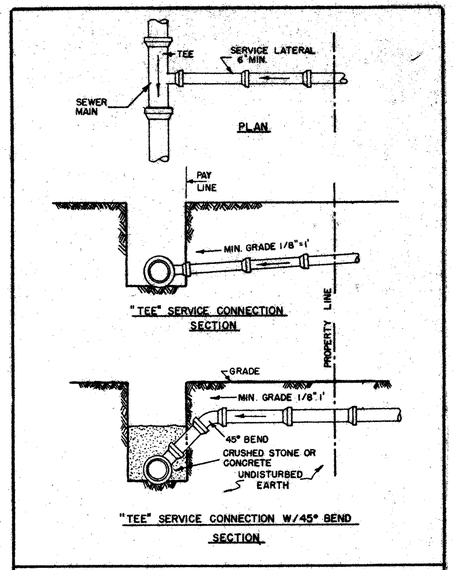

STANDARD SEWER SERVICE CONNECTIONS

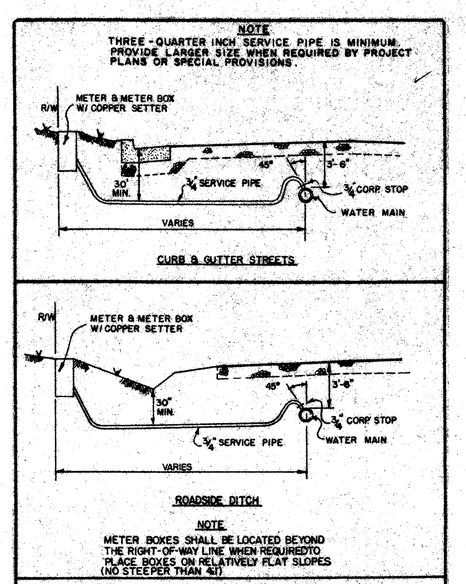

WATER SERVICE CONNECTIONS

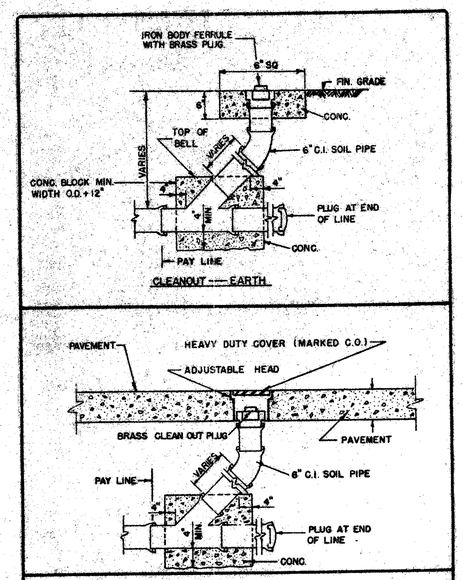

CLEANOUTS

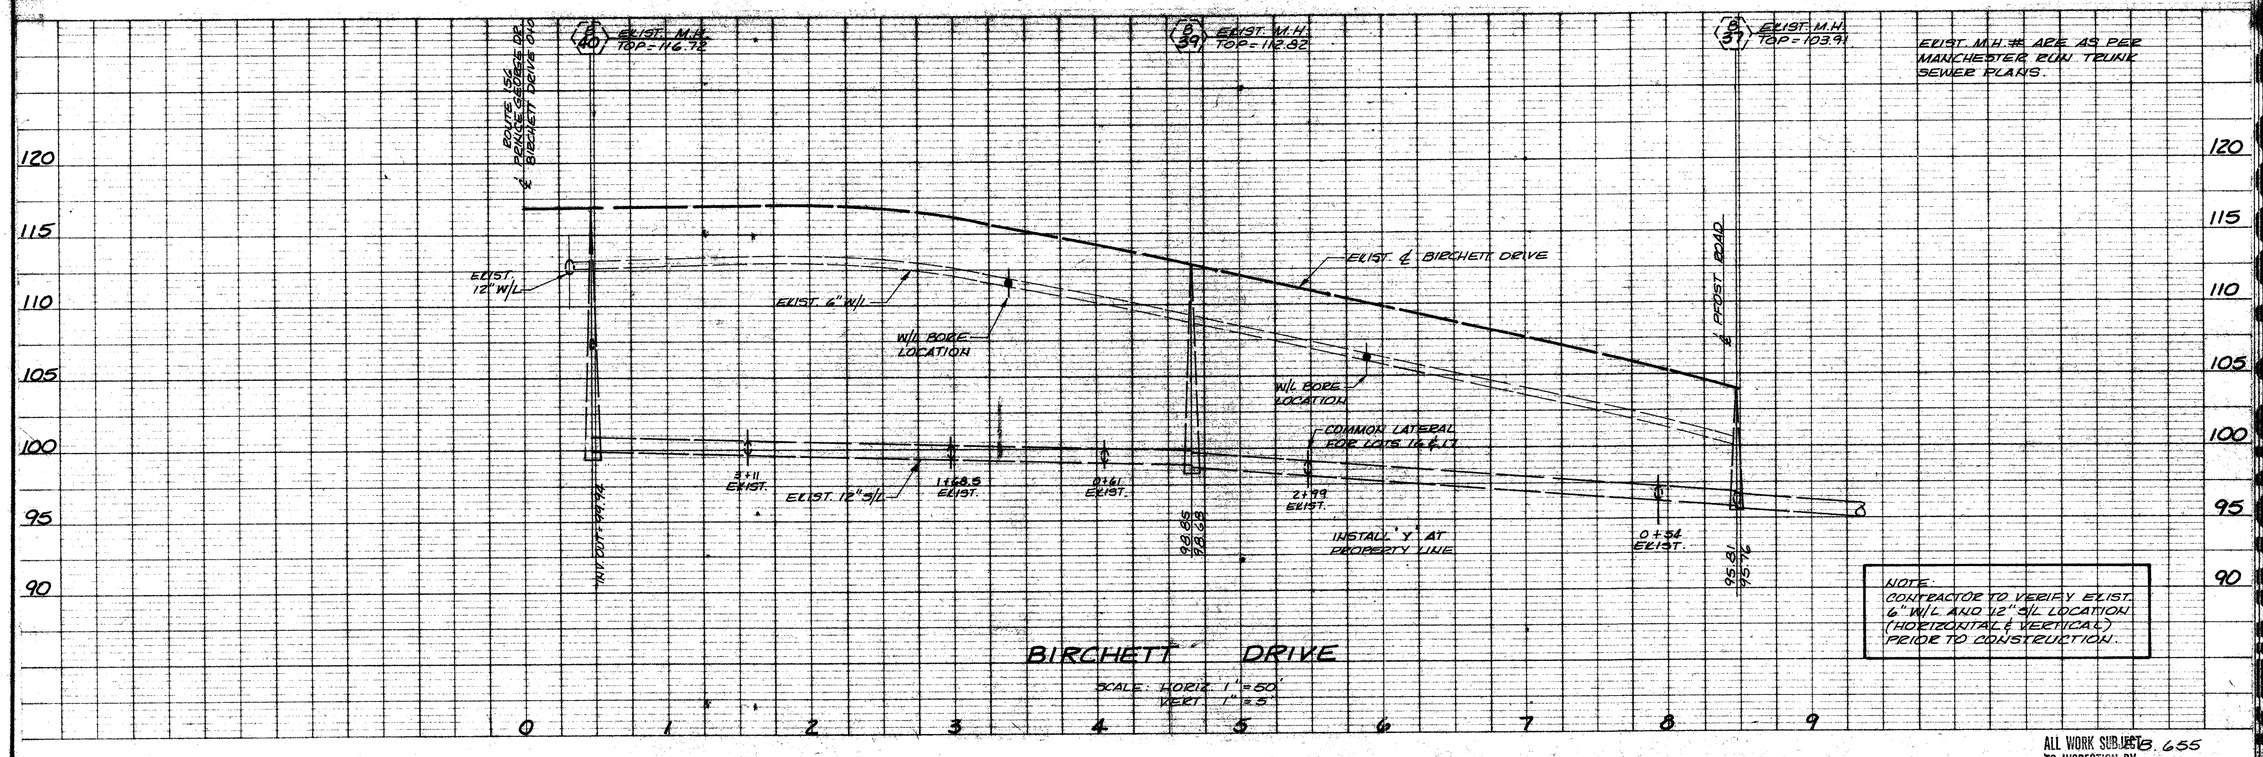

ALL WORK SUBJECT TO INSPECTION BY COUNTY ENGINEER

FINAL

P.B. 655

MASTER

711 NORTH COURTHOUSE ROAD
RICHMOND, VIRGINIA 23236
TELEPHONE: (804) 794-3500

8803 STAPLES MILL ROAD
RICHMOND, VIRGINIA 23228
TELEPHONE: (804) 262-7396

4411 CROSSING BOULEVARD
PRINCE GEORGE, VIRGINIA 23875
TELEPHONE: (804) 458-8685

COMMONWEALTH OF VIRGINIA
WALTER M. ALTMAN III
LICENSE No. 11038
PROFESSIONAL ENGINEER

ATMORE ASSOCIATES P.C.

PLANNERS * LANDSCAPE ARCHITECTS * SURVEYORS * ARCHITECTS * ENGINEERS

DATE	REVISION DESCRIPTION

DATE 5-24-90

DRAWN BY G.F.C.

DESIGNED BY JBP/WMA

CHECKED BY W.M.A. III

SCALE AS NOTED

BIRCHETT ESTATES - SECTION 5

BLAND DISTRICT * PRINCE GEORGE, VIRGINIA

PROFILE & DETAILS

SHEET NO. 4 OF 4

JOB NO. 8912-02