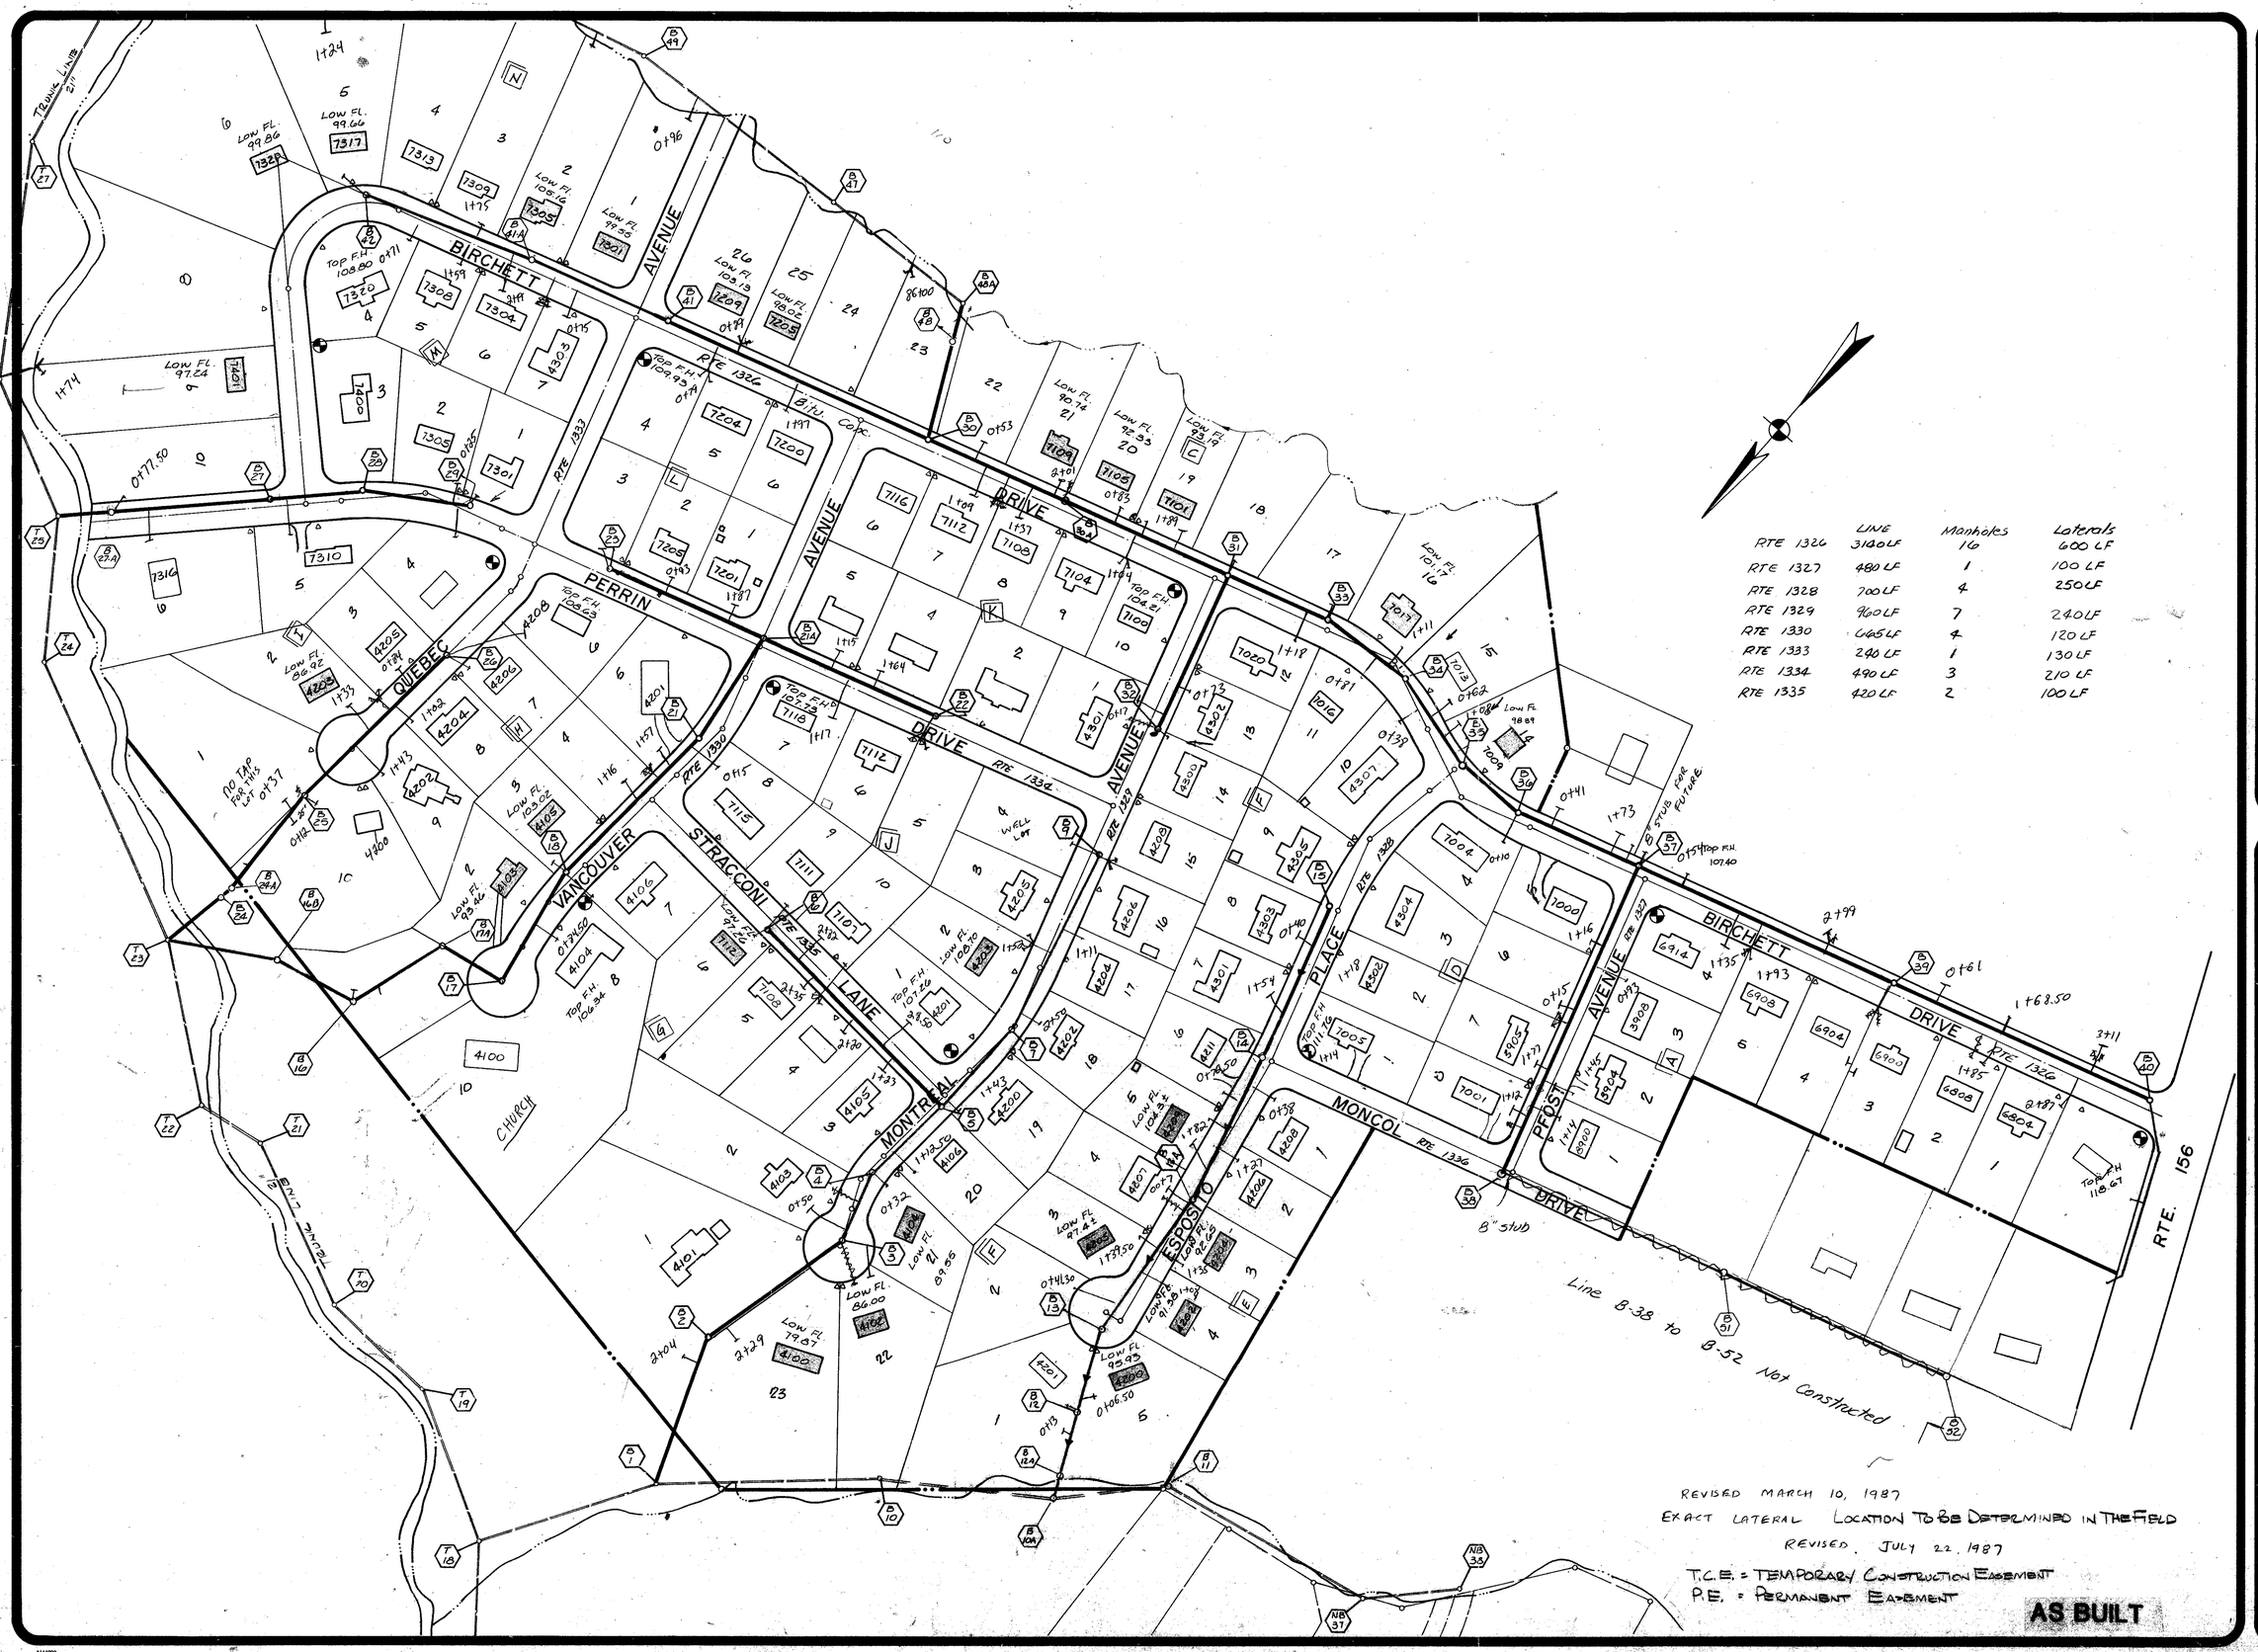

	LINE	Manholes	Laterals
RTE 1326	3140 LF	16	600 LF
RTE 1327	480 LF	1	100 LF
RTE 1328	700 LF	4	250 LF
RTE 1329	960 LF	7	240 LF
RTE 1330	645 LF	4	120 LF
RTE 1333	240 LF	1	130 LF
RTE 1334	490 LF	3	210 LF
RTE 1335	420 LF	2	100 LF

REVISED MARCH 10, 1987
EXACT LATERAL LOCATION TO BE DETERMINED IN THE FIELD
REVISED JULY 22, 1987
T.C.E. = TEMPORARY CONSTRUCTION EASEMENT
P.E. = PERMANENT EASEMENT

J. K. TIMMONS & ASSOCIATES, INC.
ENGINEERS · SURVEYORS · PLANNERS
711 NORTH COURTHOUSE ROAD
RICHMOND, VIRGINIA 23235
TELEPHONE: (804) 794-3380
8803 STAPLES MILL ROAD
RICHMOND, VIRGINIA 23228
TELEPHONE: (804) 262-7380
411 EAST BROADWAY
HOPEWELL, VIRGINIA 23860
TELEPHONE: (804) 458-8686

4/20/87

REVISIONS

COMMONWEALTH OF VIRGINIA
WALTER M. ALTMAN III
LICENSE NO
11039
PROFESSIONAL ENGINEER

STAMP

1" = 100'

SCALE

DRAWN BY

DATE DRAWN

DESIGNED

CHECKED

SHEET NUMBER
8407-06

JOB NUMBER

Overall Project