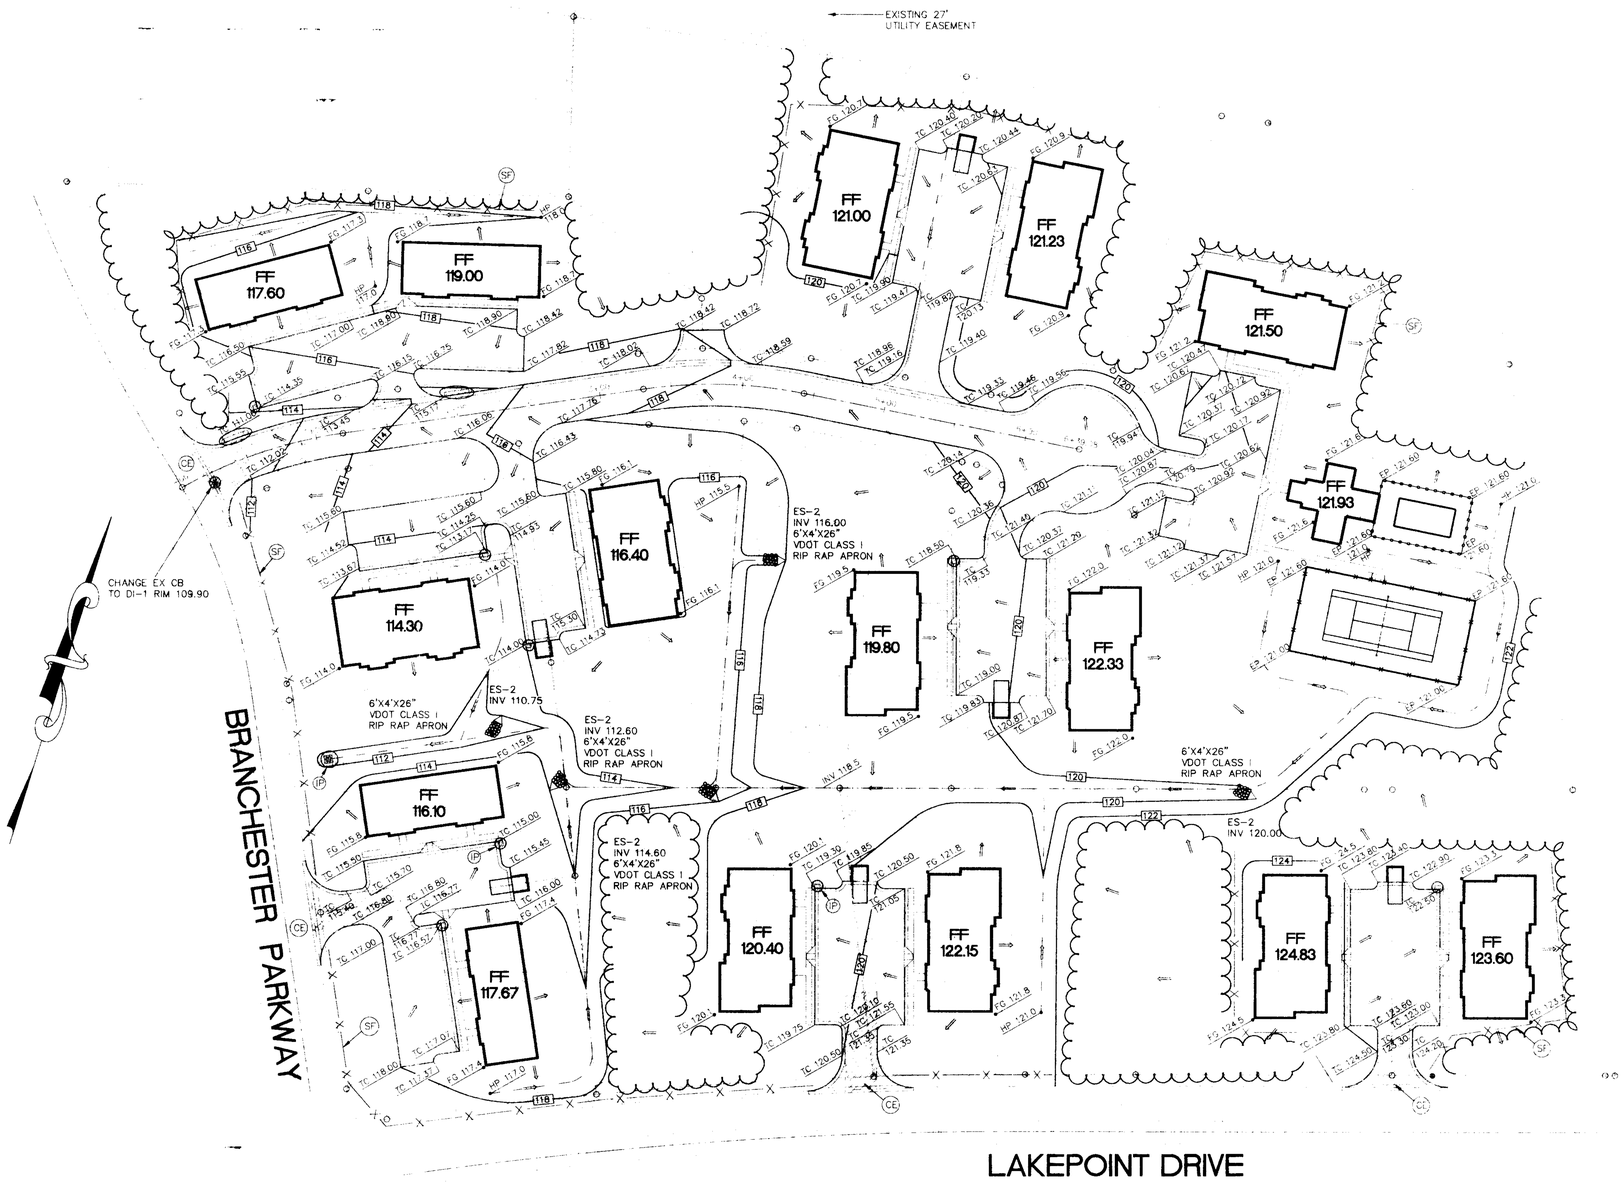

LEGEND

- INLET PROTECTION
- SILT FENCE (SF)
- CONST. ENTRANCE (CE)
- SWALE/DITCH LINE
- LIMITS OF CLEARING
- DRAINAGE FLOW ARROW
- PROP TOP CURB ELEV — TC 114.66
- PROP FINISHED GRADE ELEV — FG 114.66
- PROP EDGE PAVEMENT ELEV — EP 114.66

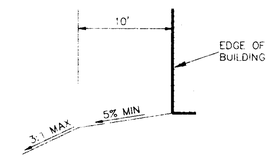

BUILDING CROSS-SECTION

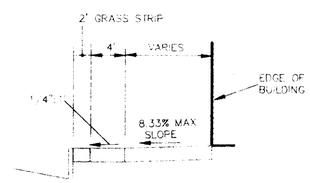

BUILDING CROSS-SECTION AT ENTRANCE

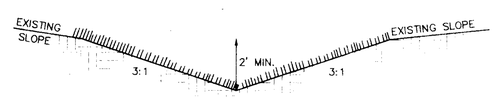

GRASS DITCH DETAIL

FINAL

GRAPHIC SCALE

(IN FEET)
1 inch = 50 ft.

BEFORE DIGGING CALL "MISS UTILITY" - OF VIRGINIA AT 1 - 800 - 552 - 7001

Rickmond Engineering, Inc.

16436 Merrimac Trail
Williamsburg, Va. 23185
(804) 229-1776 or 898-4119

Civil Engineering
Environmental Engineering
Land Surveying

Designed By	Drawn By	Scale	Date	Job No.	File Name
KMJ	KMJ	1"=50'	1/4/95	94206	94206GP

COMMONWEALTH OF VIRGINIA
KM JENKINS II
No.022872
PROFESSIONAL ENGINEER
1/13/95

BRANCHESTER LAKES APARTMENTS

GRADING AND E & S PLAN

PRINCE GEORGE COUNTY VIRGINIA

Job Number	Sheet No.
94206	C3