WATER SERVICE TABLE

NUMBER	BUILDING TYPE	WATER SERVICE SIZE
4	1 BEDROOM	1"
3	2 BEDROOM	1 1/2"
8	2/3 BEDROOM	1 1/2"
1	CLUBHOUSE	3/4"

LEGEND

MANUAL AIR RELEASE VALVE

CUT-OFF VALVE

GATE VALVE & VALVE BOX

STREET LIGHT

POLYVINYLE CHLORIDE RIBBED SEWER PIPE

8" SEWER LATERAL W/ CLEANOUT

DRAINAGE INLET TABLE

① DI-3A, L=2.5' TOP 122.50 INV 120.38	⑦ DI-3A, L=2.5 TOP 118.50 INV 116.30
② DI-3A, L=2.5' TOP 119.30 INV 116.05	⑧ DI-3A, L=2.5 TOP 114.35 INV 111.10
③ DI-3A, L=2.5' RIM [illegible] INV 113.32	⑨ DI-3A, L=2.5 TOP 111.05 INV 107.81 INV 107.21
④ DI-3A, L=2.5 TOP [illegible] INV 112.84 INV [illegible]	⑩ [illegible]
⑤ [illegible]	⑪ [illegible]
⑥ [illegible]	

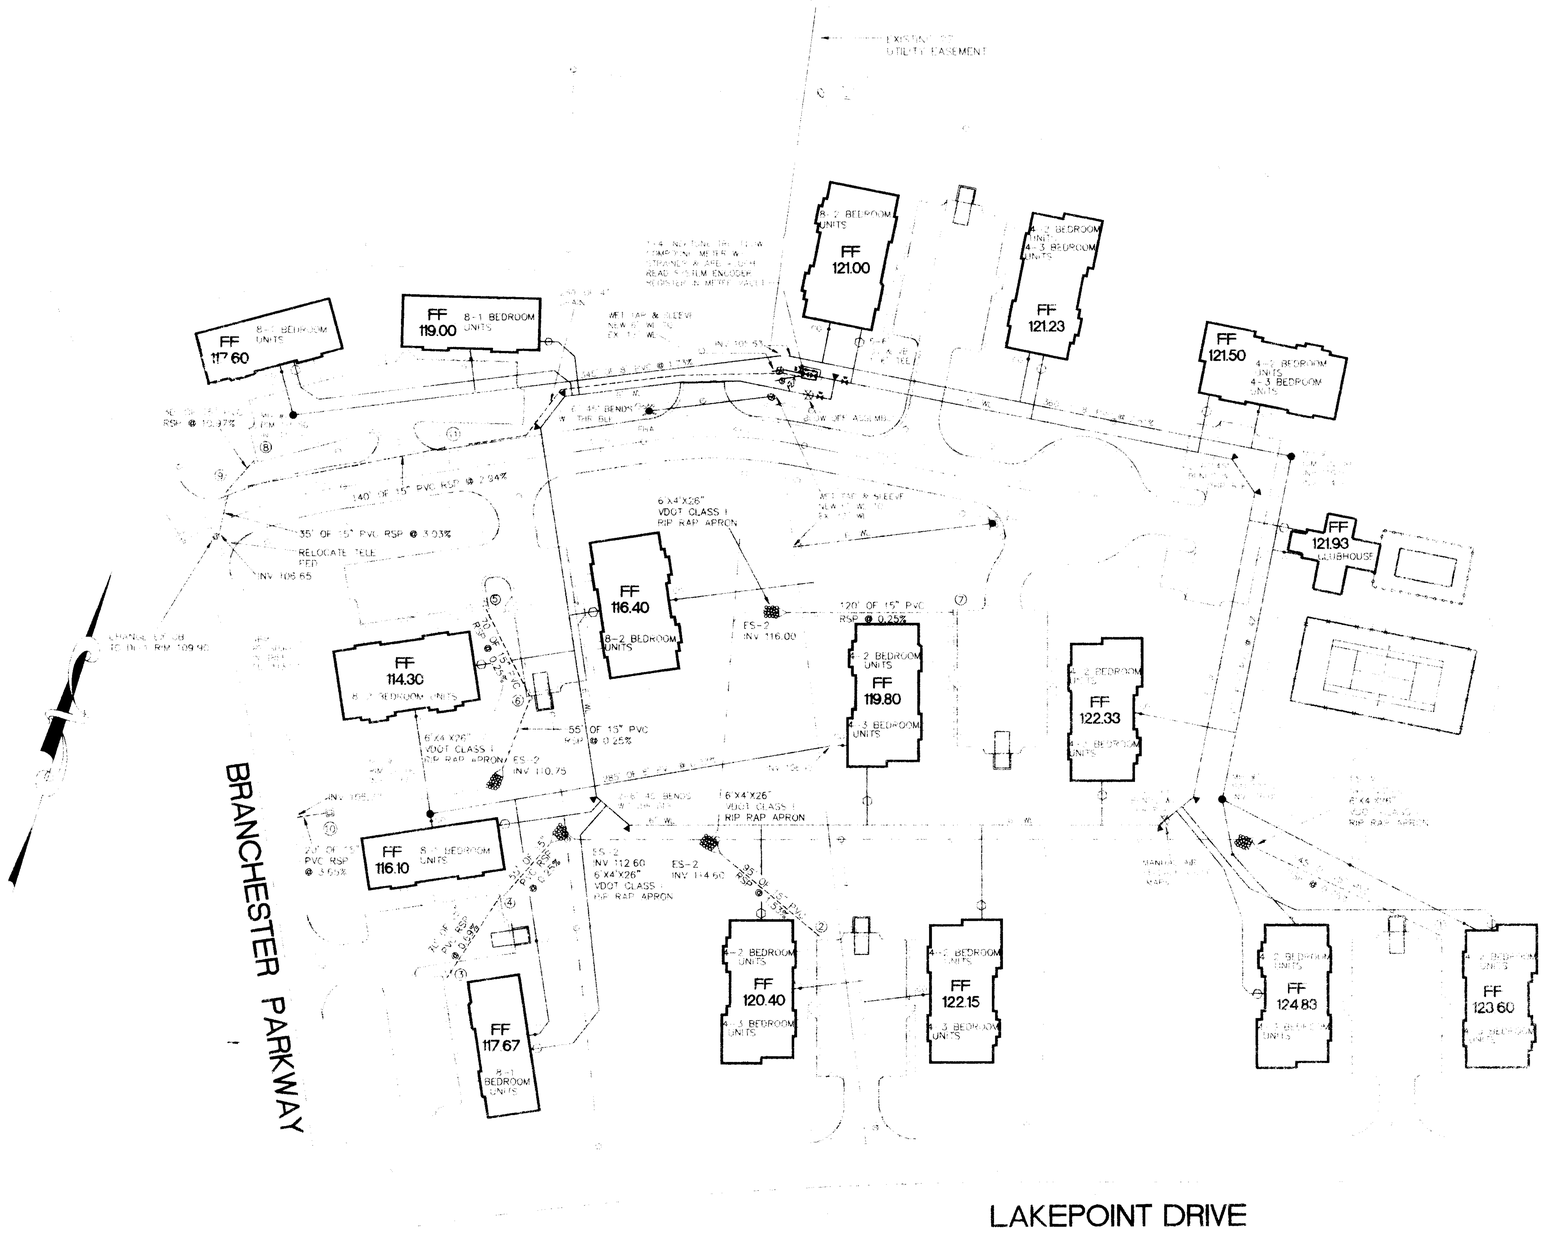

EXISTING MH CONNECTION DETAIL

EXISTING MH CONNECTION DETAIL

FINAL

GRAPHIC SCALE

BEFORE DIGGING CALL "MISS UTILITY" OF VIRGINIA AT 1 - 800 - 552 - 7001

Rickmond Engineering, Inc.

COMMONWEALTH OF VIRGINIA
K.M. JENKINS III
No. 02882
PROFESSIONAL ENGINEER

BRANCHESTER LAKES APARTMENTS

C4