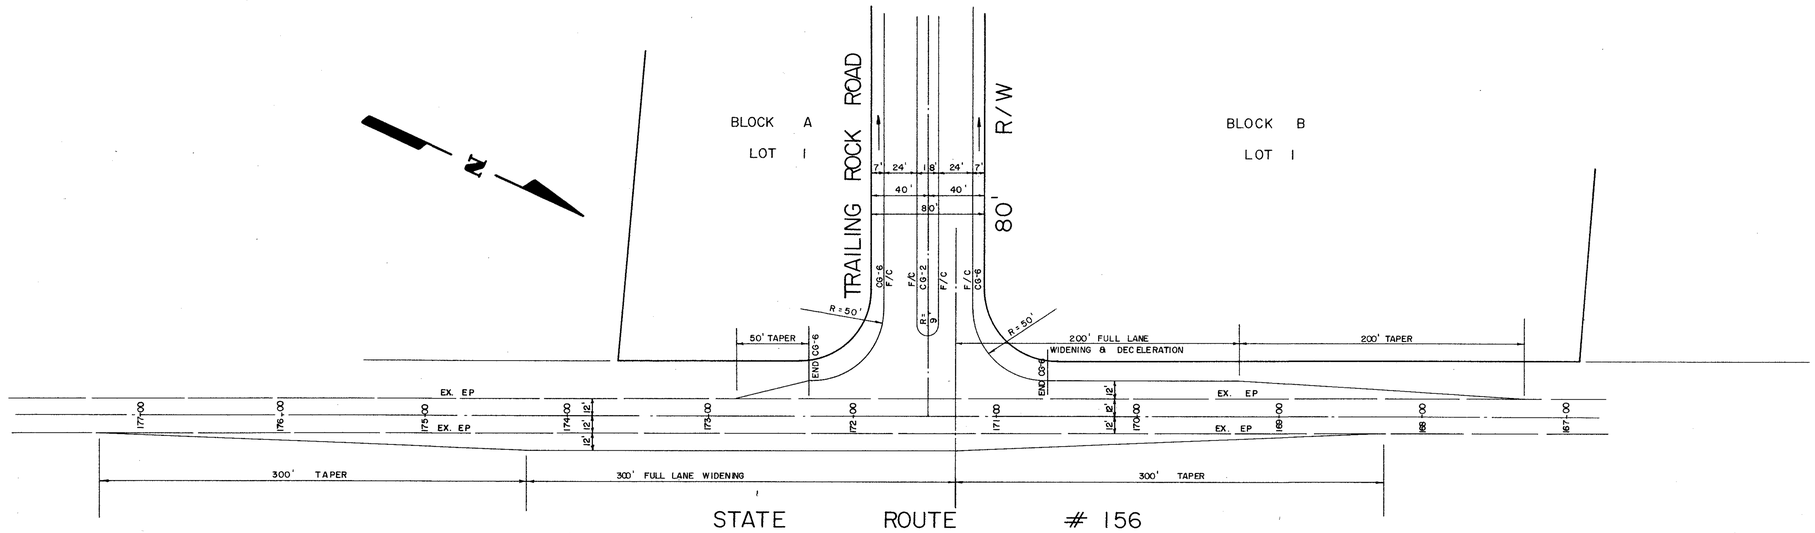

PLAN SCALE : 1" = 50'
PROFILE SCALE : HORIZONTAL : 1" = 50'
VERTICAL : 1" = 5'

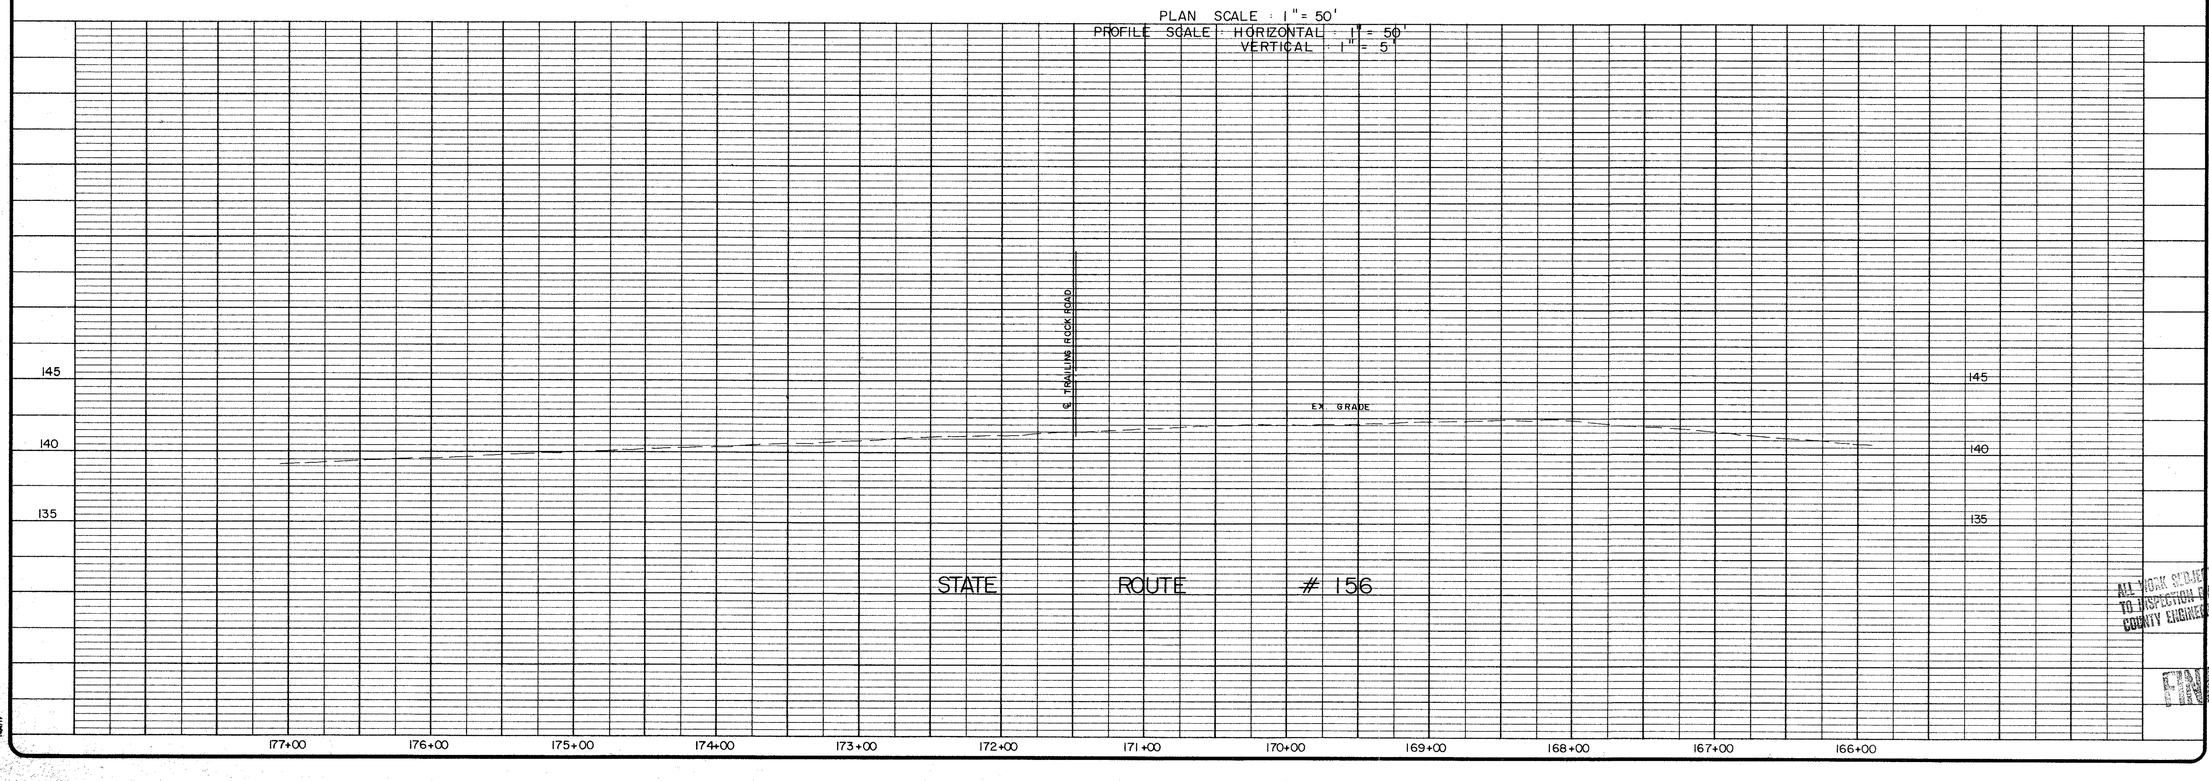

ALL WORK SUBJECT TO INSPECTION BY COUNTY ENGINEER

FINAL

CHARLES C. TOWNES & ASSOCIATES
Engineers, Planners, Land Surveyors
110 Norfolk Ave., P.O. Box 97
Colonial Heights, Va. 23834
804-526-6766

BRANCHESTER LAKES
SECTION 1
BLAND DISTRICT
PRINCE GEORGE COUNTY, VIRGINIA

PLAN and PROFILE

REVISIONS	
DATE	ITEM
7/2/87	

DATE 01/04/87
SCALE AS SHOWN
DRAWN BY HJH
CHECKED BY
F.B. #
SHEET # 5 of 10