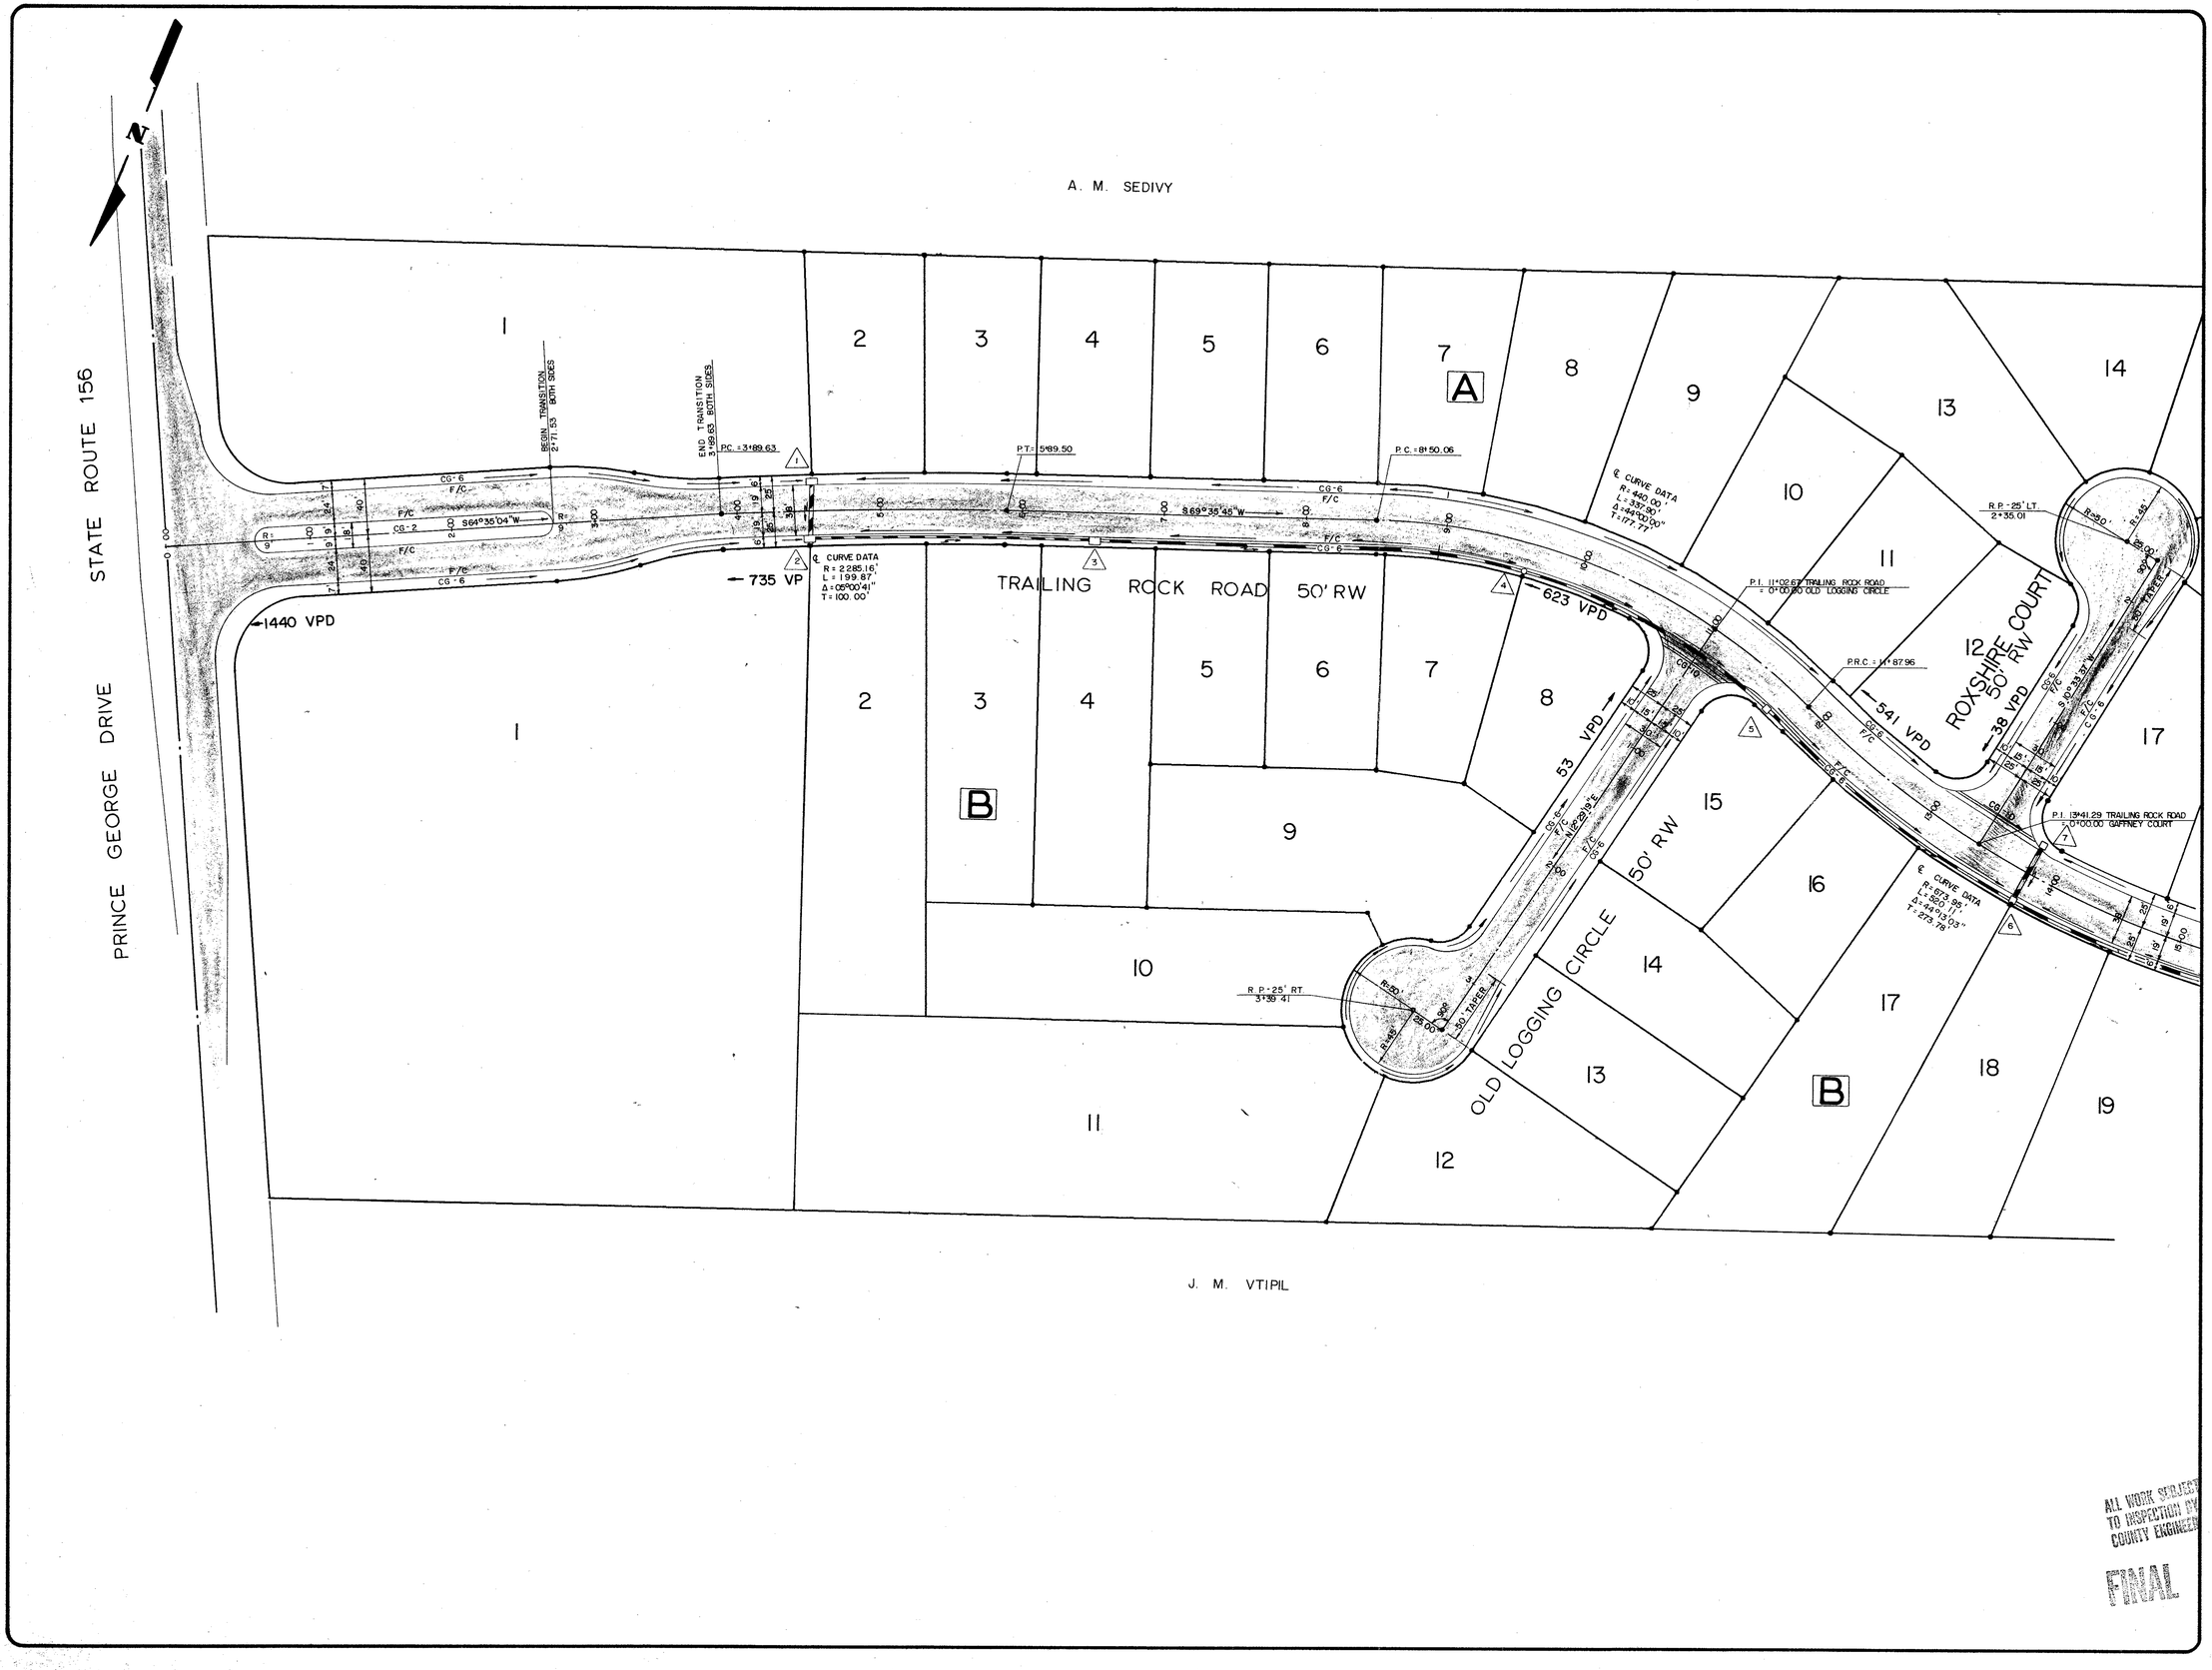

ALL WORK SUBJECT TO INSPECTION BY COUNTY ENGINEER

FINAL

CHARLES C. TOWNES & ASSOCIATES
Engineers, Planners, Land Surveyors
110 Norfolk Ave., P.O. Box 97
Colonial Heights, Va. 23834
804-526-6766

BRANCHESTER LAKES
SECTION I
BLAND DISTRICT
PRINCE GEORGE COUNTY, VIRGINIA

ROAD AND DRAINAGE PLAN

REVISIONS

DATE	ITEM
7/2/87	
July 21, 1987	

DATE	01/04/87
SCALE	1" = 50'
DRAWN BY	HJH
CHECKED BY	CET
F.B. #	
SHEET #	6 of 10