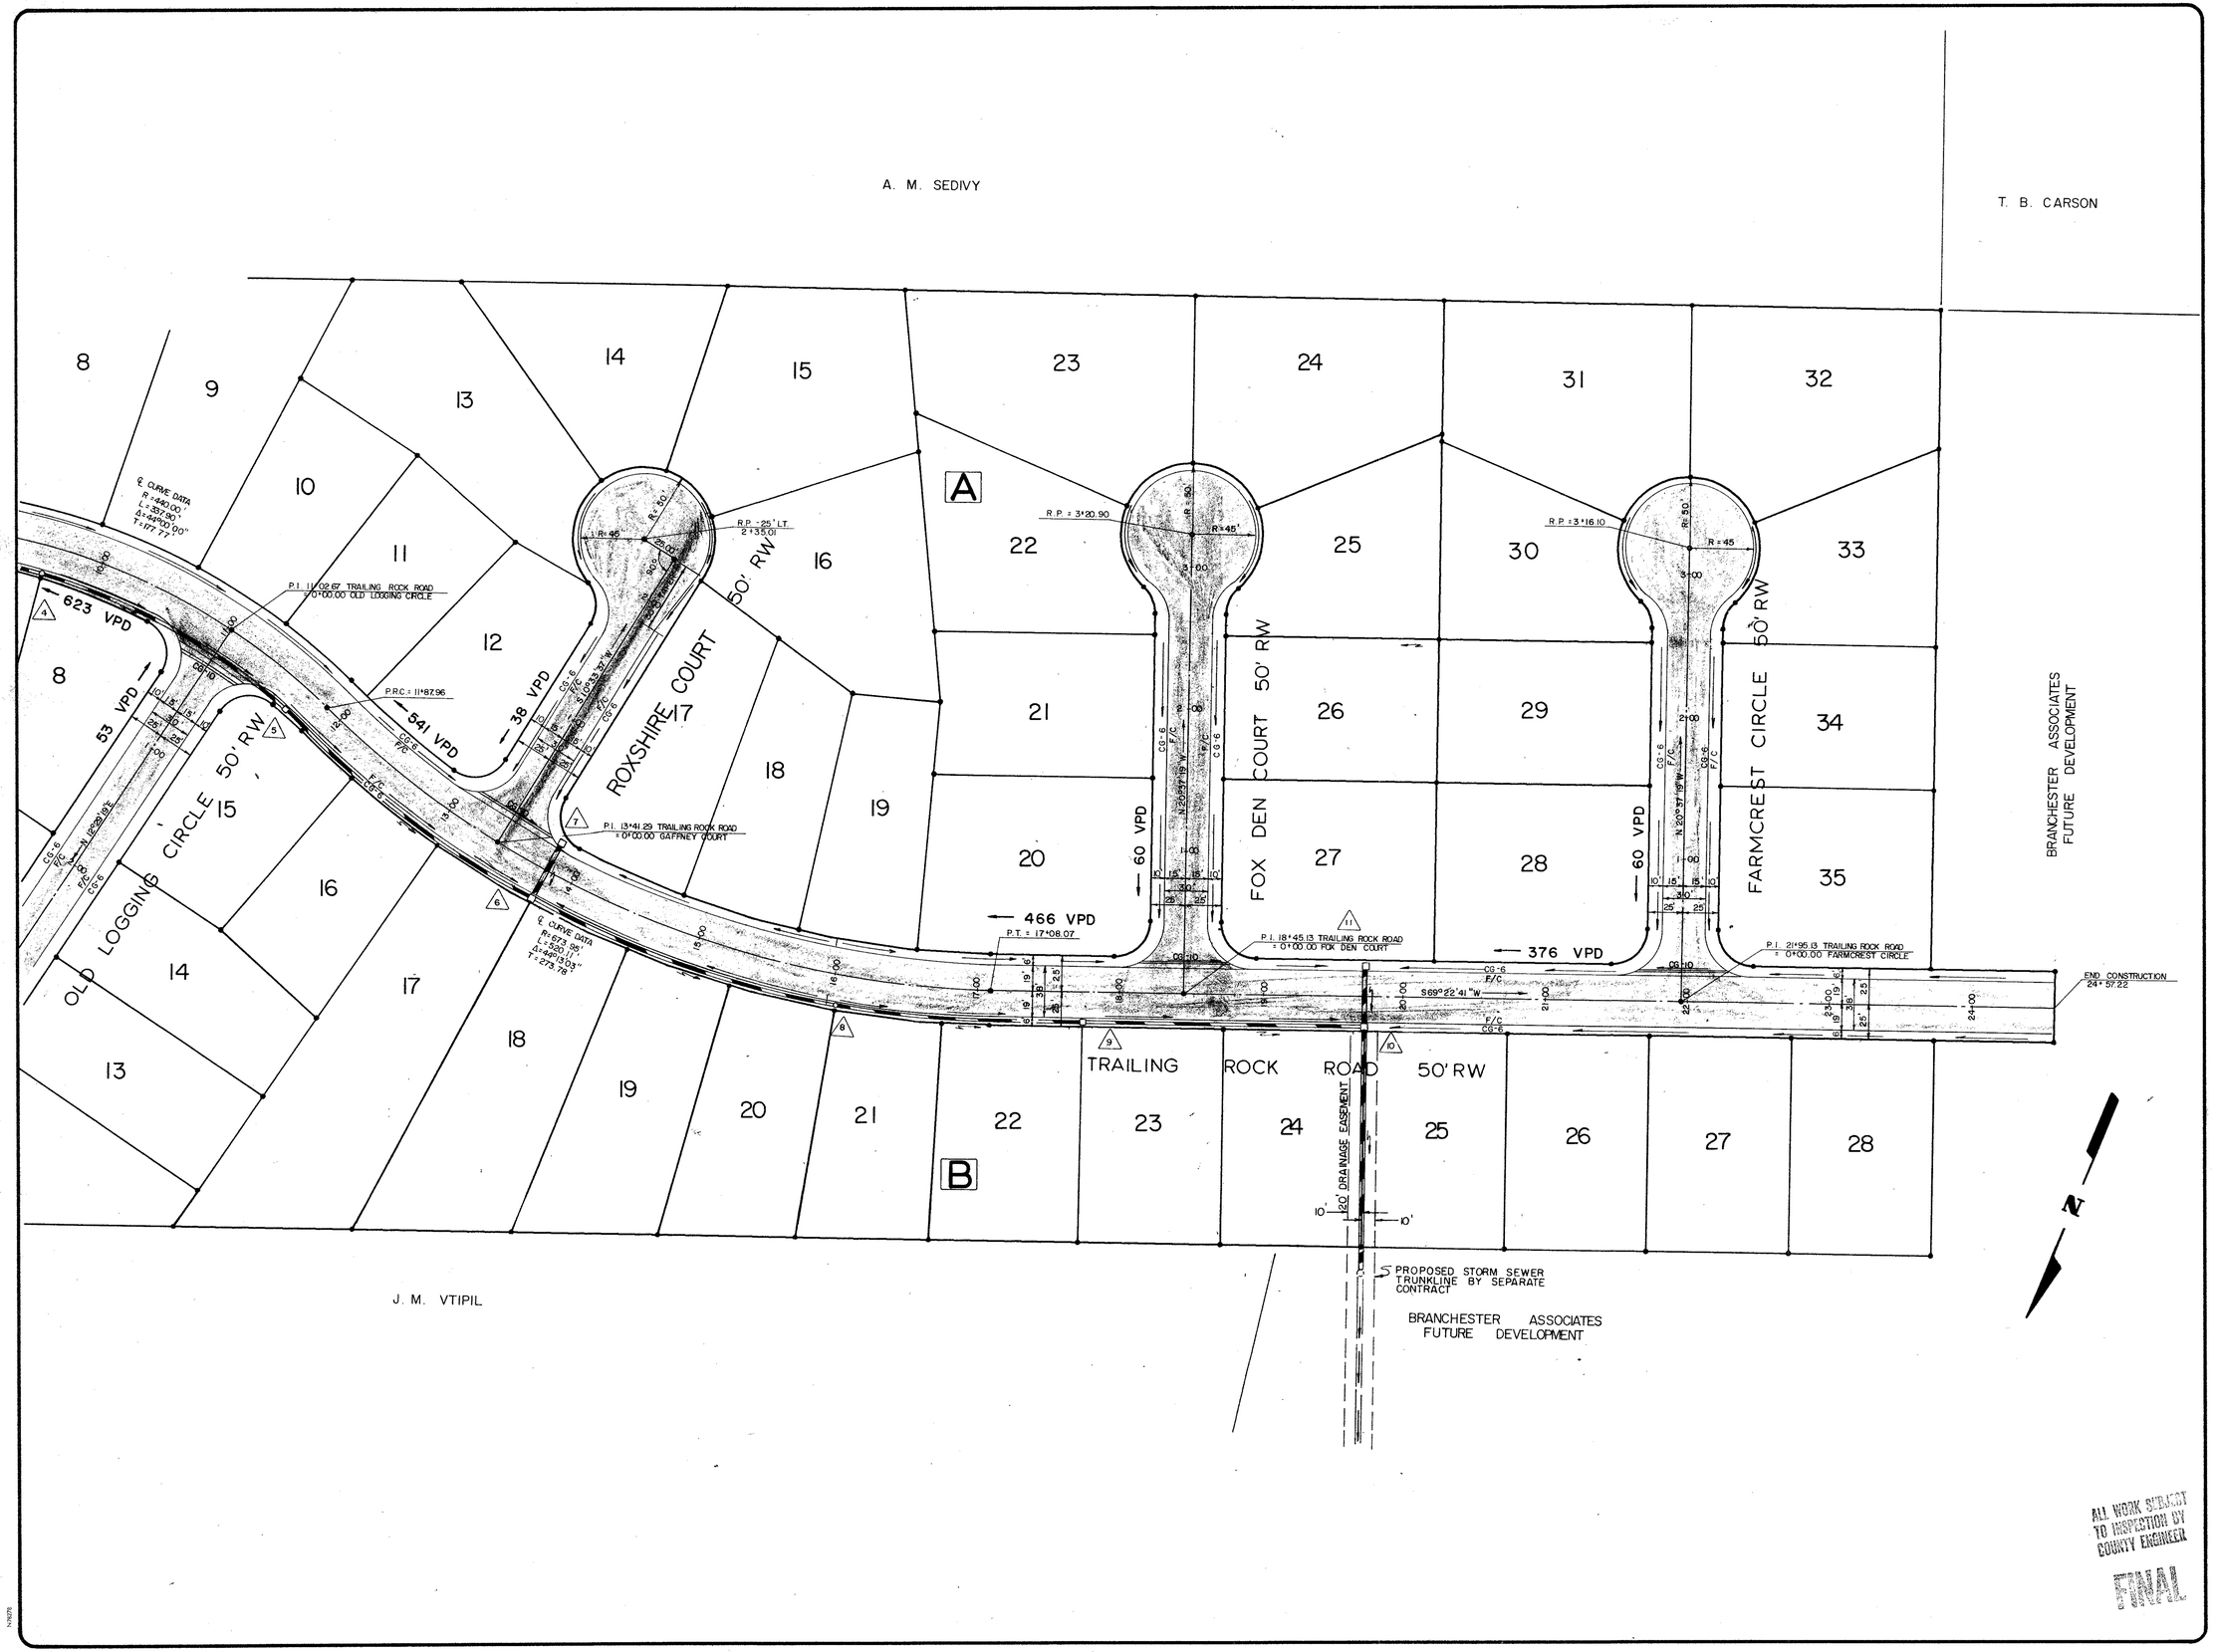


ALL WORK SUBJECT TO INSPECTION BY COUNTY ENGINEER

FINAL


CHARLES C. TOWNES & ASSOCIATES
Engineers, Planners, Land Surveyors
110 Norfolk Ave., P.O. Box 97
Colonial Heights, Va. 23834
804-526-6766


BRANCHESTER LAKES
SECTION I
BLAND DISTRICT
PRINCE GEORGE COUNTY, VIRGINIA

ROAD AND DRAINAGE PLAN

| REVISIONS | |
|---|---|
| DATE | ITEM |
| 7/2/87 | |
| July 21, 1987 | |

| | |
|---|---|
| DATE | 01/04/87 |
| SCALE | 1" = 50' |
| DRAWN BY | HJH |
| CHECKED BY | CET |
| F.B. # | |
| SHEET # | 7 of 10 |