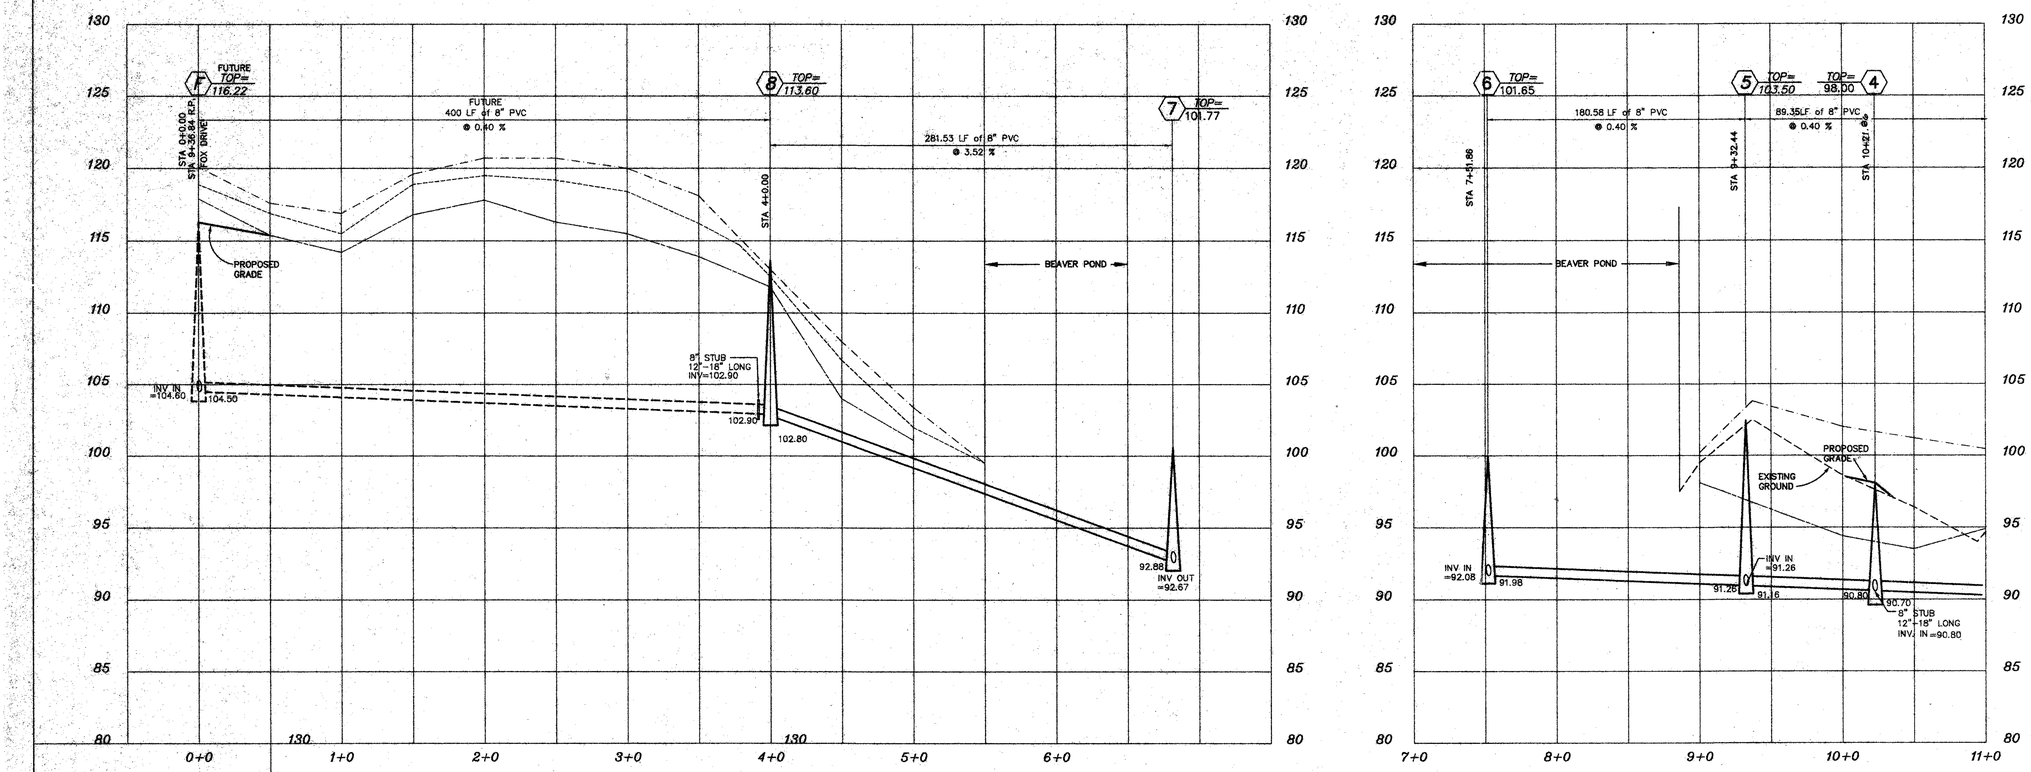

SANITARY SEWER MAIN PROFILE

KEY

25' RIGHT
EXIST. GRD.
PROP. GRADE
25' LEFT

SCALE:
HORIZONTAL: 1"=50'
VERTICAL: 1"=5'

SEE PLANS ENTITLED "SANITARY SEWER LIFT STATION" BY J.K. TIMMONS FOR DETAILS OF WET WELL TIE-IN.

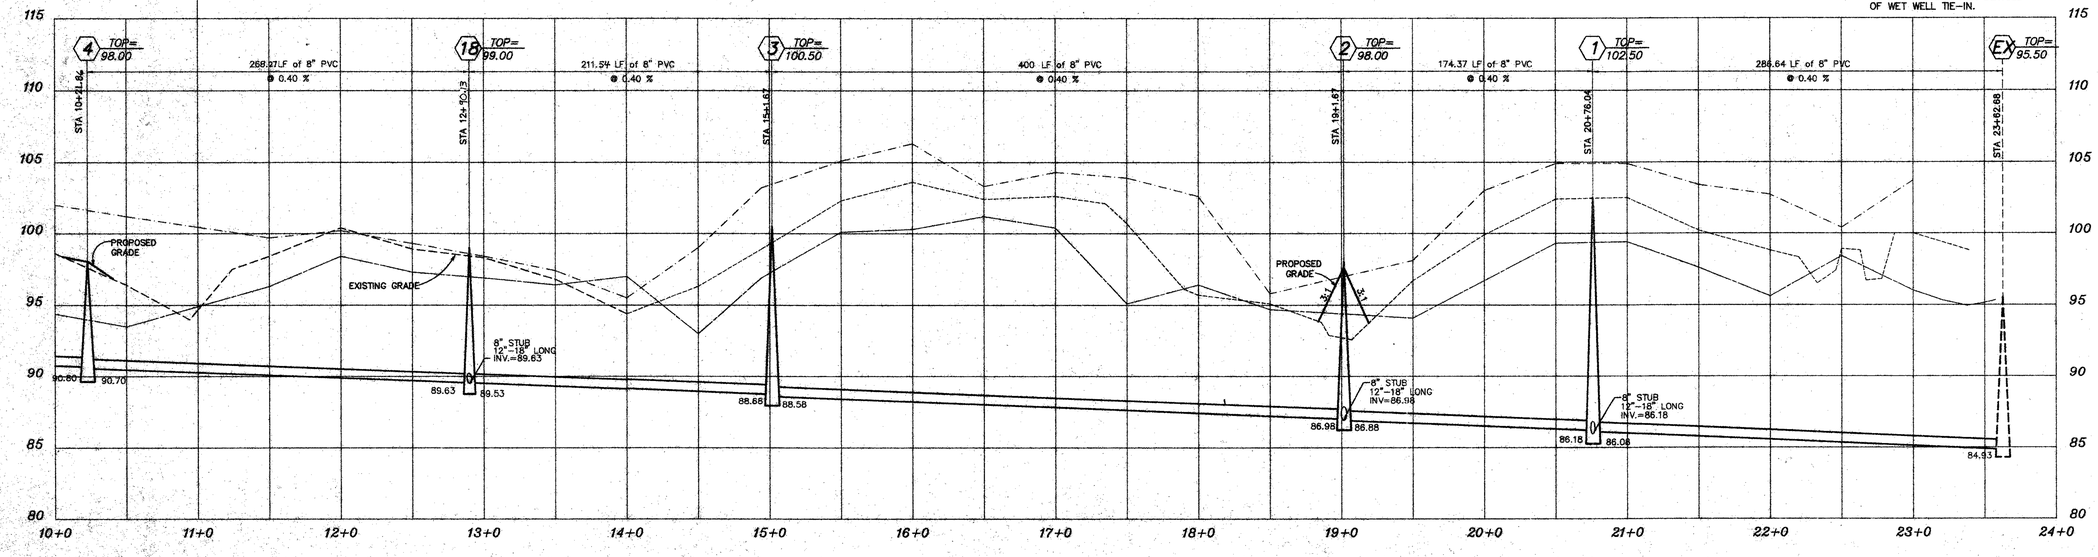

SANITARY SEWER MAIN PROFILE

FINAL

COMMONWEALTH OF VIRGINIA
DERRICK A. JOHNSON
No. 24761
6-6-95
PROFESSIONAL ENGINEER

711 NORTH COURTHOUSE ROAD
RICHMOND, VIRGINIA 23236
TELEPHONE: (804) 794-3500

8803 STAPLES MILL ROAD
RICHMOND, VIRGINIA 23228
TELEPHONE: (804) 262-7396

4411 CROSSINGS BOULEVARD
PRINCE GEORGE, VIRGINIA 23875
TELEPHONE: (804) 458-8685

PLANNERS * LANDSCAPE ARCHITECTS * ENGINEERS * ARCHITECTS * SURVEYORS

DATE	REVISION DESCRIPTION
5-5-95	COUNTY & HEALTH DEPARTMENT
6-5-95	COUNTY ENGINEERS REVISIONS

DATE 3-8-95
DRAWN BY J.E.A.
DESIGNED BY D.A.J.
CHECKED BY E.L.G.
SCALE AS SHOWN

BRANCHESTER LAKES SECTION 10

PROFILES

SHEET NO. 6 OF 8
JOB NO. 16119