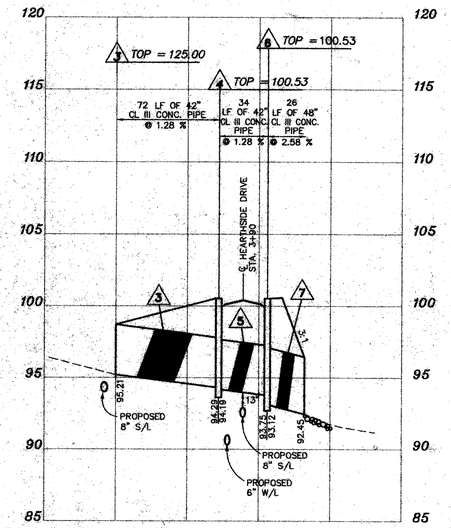

OUTFALL

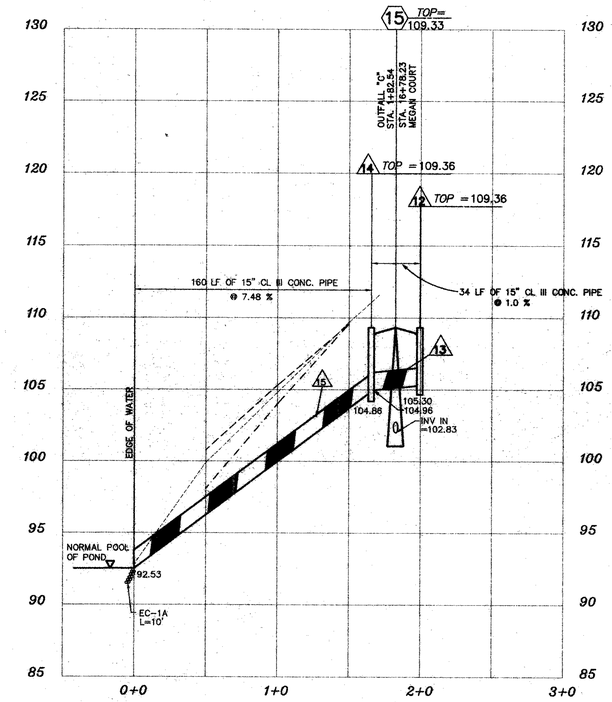

OUTFALL C

KEY

25' RIGHT
EXIST. GRD.
PROP. GRADE
25' LEFT

SCALE:

HORIZONTAL: 1"=50'
VERTICAL: 1"=5'

FINAL

711 NORTH COURTHOUSE ROAD
RICHMOND, VIRGINIA 23236
TELEPHONE: (804) 794-3500

8803 STAPLES MILL ROAD
RICHMOND, VIRGINIA 23228
TELEPHONE: (804) 262-7396

4411 CROSSINGS BOULEVARD
PRINCE GEORGE, VIRGINIA 23875
TELEPHONE: (804) 458-8685

COMMONWEALTH OF VIRGINIA
DERRICK A. JOHNSON
No. 24761
8-23-95
PROFESSIONAL ENGINEER

PLANNERS * LANDSCAPE ARCHITECTS

REVISION DESCRIPTION	DATE
COUNTY & HEALTH DEPARTMENT	5-5-95
COUNTY ENGINEERS REVISIONS	8-5-95
Owner Revisions	8-23-95

ENGINEERS * ARCHITECTS * SURVEYORS

BRANCHESTER LAKES SECTION 10

BLAND DISTRICT * PRINCE GEORGE COUNTY, VIRGINIA

PROFILES

DATE	3-8-95
DRAWN BY	J.E.A.
DESIGNED BY	D.A.J.
CHECKED BY	E.L.G.
SCALE	AS SHOWN
SHEET NO.	7 OF 8
JOB NO.	16119