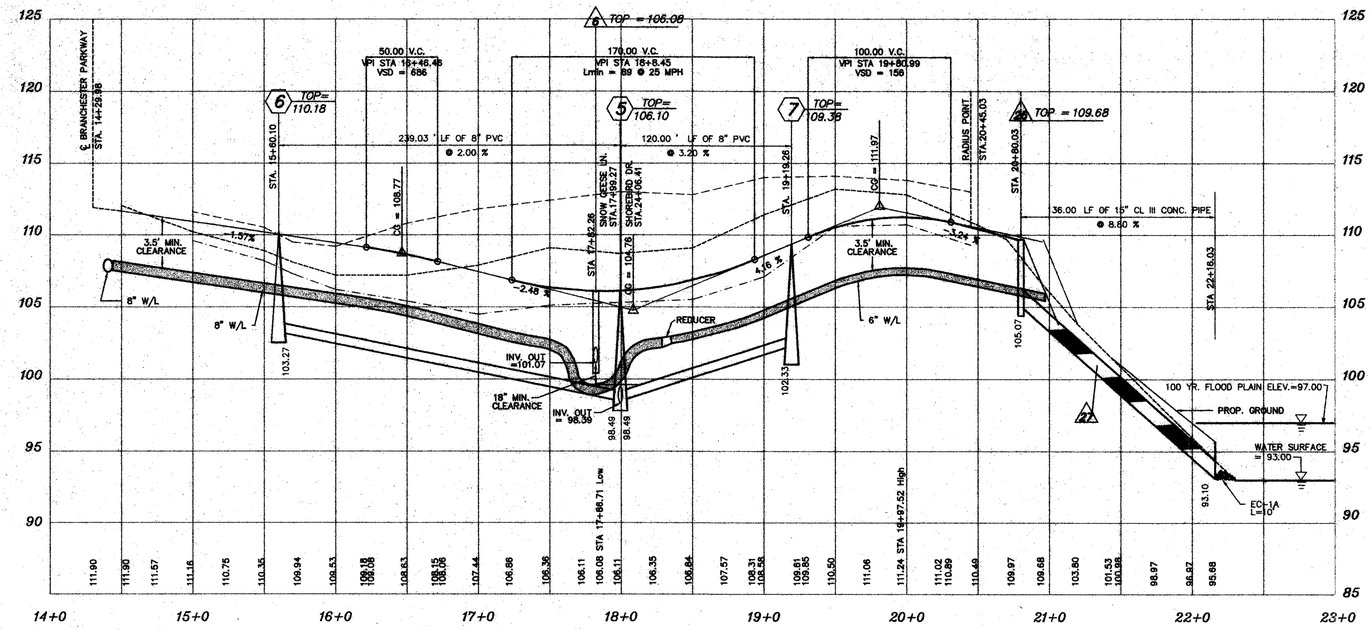

SNOW GEESE LANE

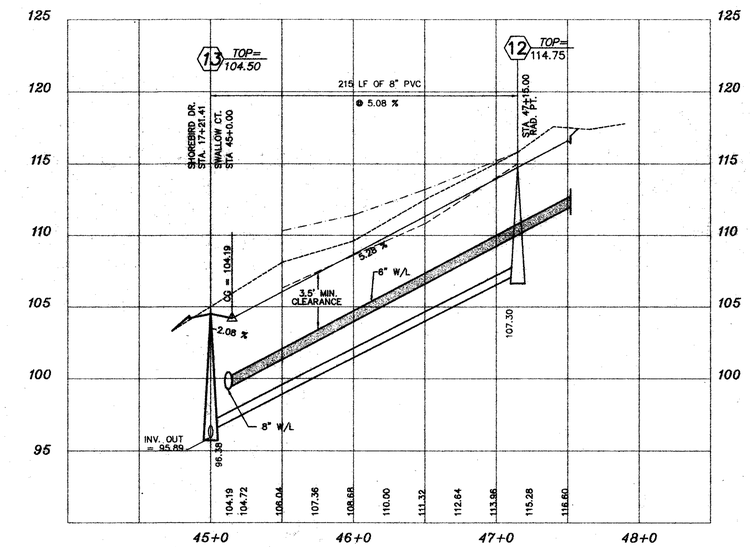

SWALLOW COURT

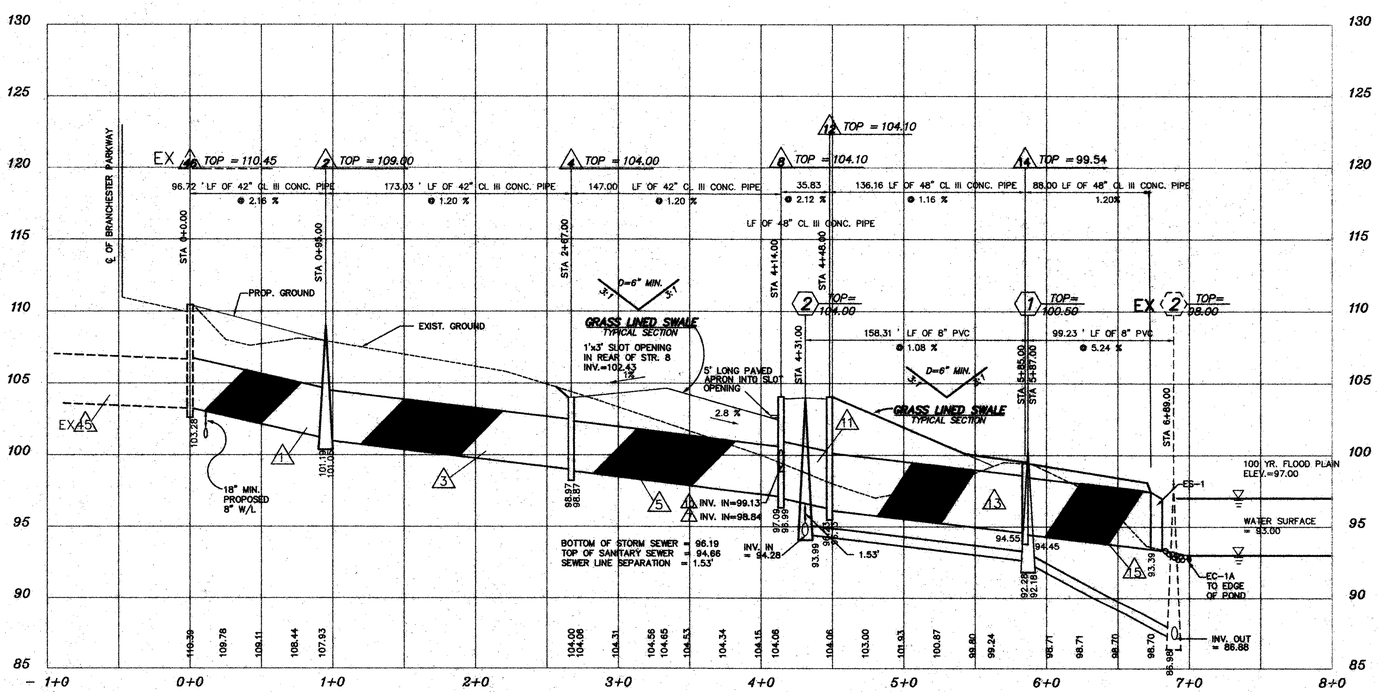

STORM WATER PROFILE
OUTFALL "A"

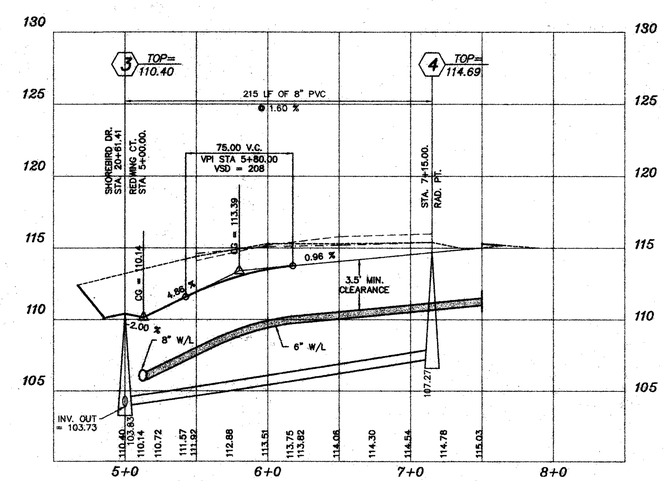

REDWING COURT

KEY

25' RIGHT
EXIST. GRD.
PROP. GRADE
25' LEFT

SCALE:
HORIZONTAL: 1"=50'
VERTICAL: 1"=5'

FINAL

711 NORTH COURTHOUSE ROAD
RICHMOND, VIRGINIA 23236
TELEPHONE: (804) 794-3500

8803 STAPLES MILL ROAD
RICHMOND, VIRGINIA 23228
TELEPHONE: (804) 262-7396

4411 CROSSINGS BOULEVARD
PRINCE GEORGE, VIRGINIA 23875
TELEPHONE: (804) 458-8685

COMMONWEALTH OF VIRGINIA
DERRICK A. JOHNSON
No. 24761
9-14-95
PROFESSIONAL ENGINEER

PLANNERS * SURVEYORS * ARCHITECTS * ENGINEERS *

LANDSCAPE ARCHITECTS

DATE	REVISION DESCRIPTION
9-11-95	COUNTY COMMENTS

DATE 6-16-95
DRAWN BY S.T.P.
DESIGNED BY S.T.P.
CHECKED BY D.A.J.
SCALE 1"=50'

BRANCHESTER LAKES SECTION 12
PRINCE GEORGE COUNTY, VIRGINIA

ROAD PROFILES

SHEET NO. 6 OF 7
JOB NO. 16351-05