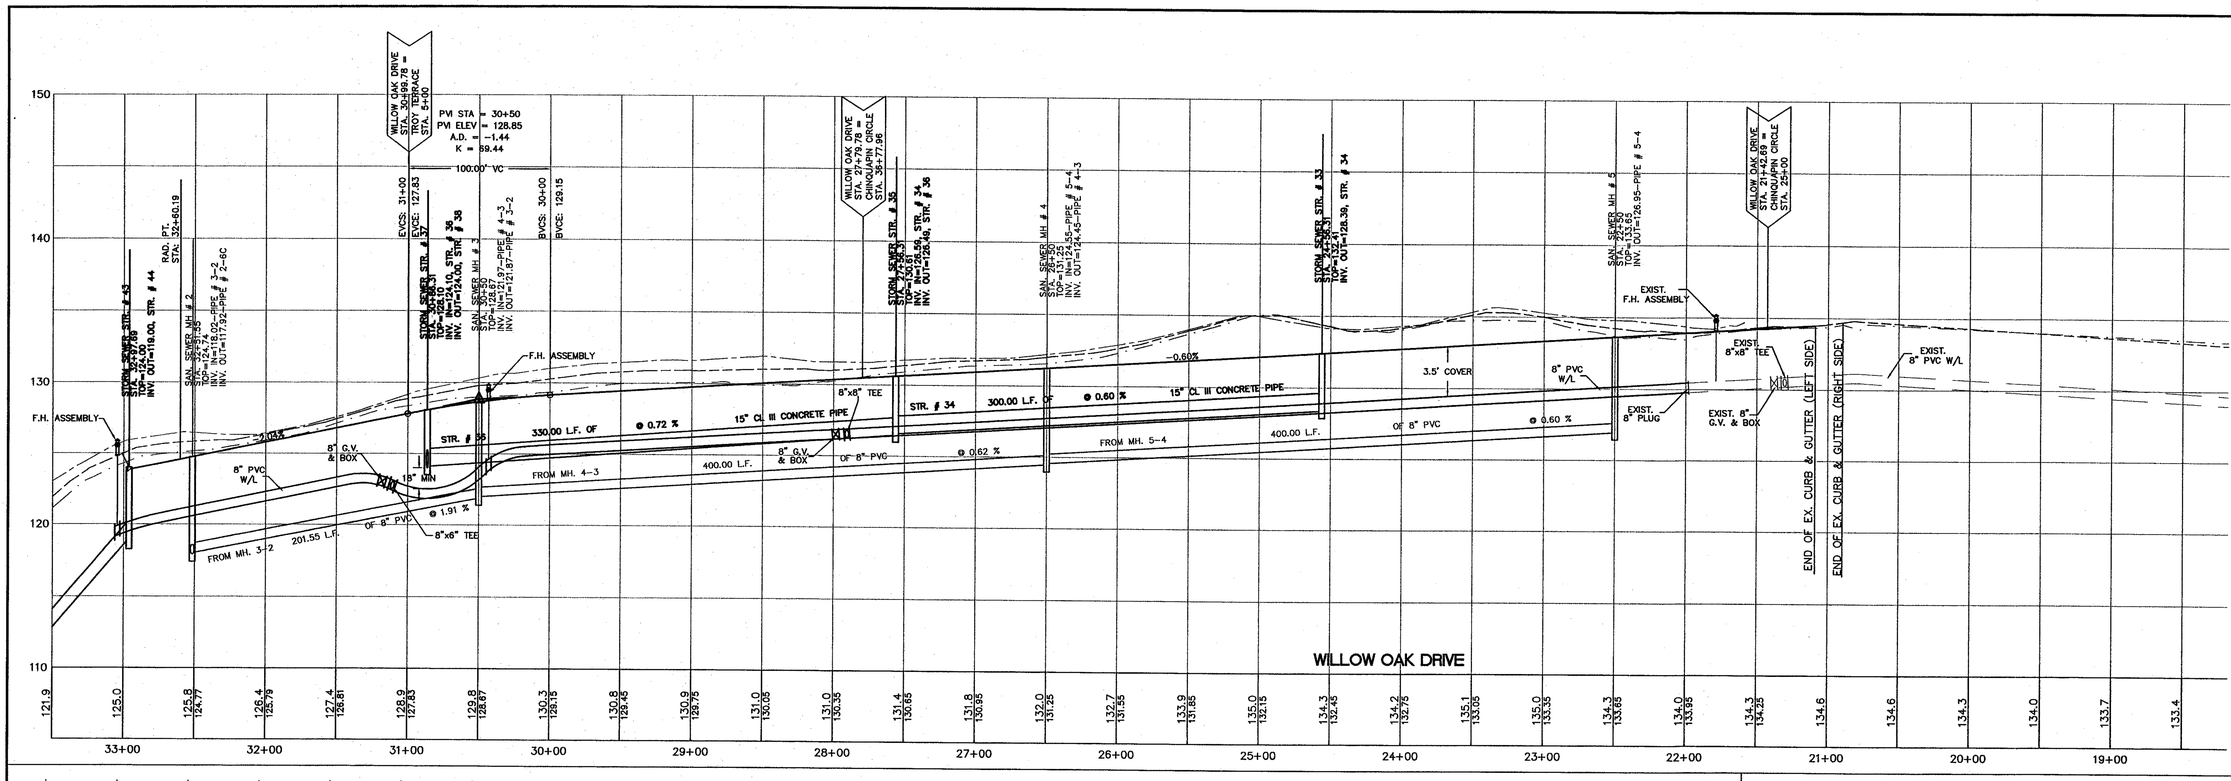

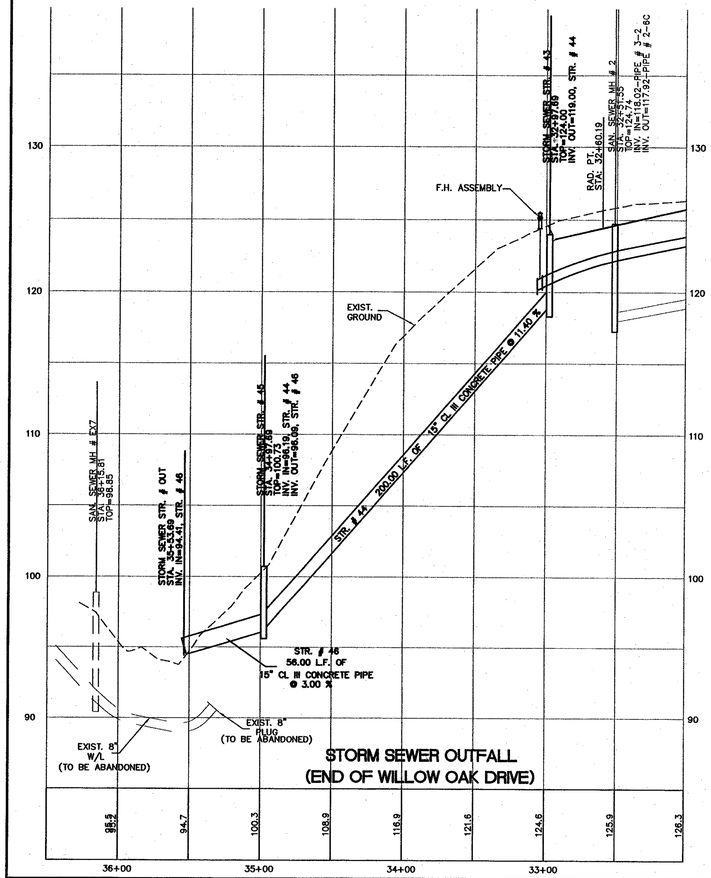

STORM SEWER OUTFALL
(END OF WILLOW OAK DRIVE)

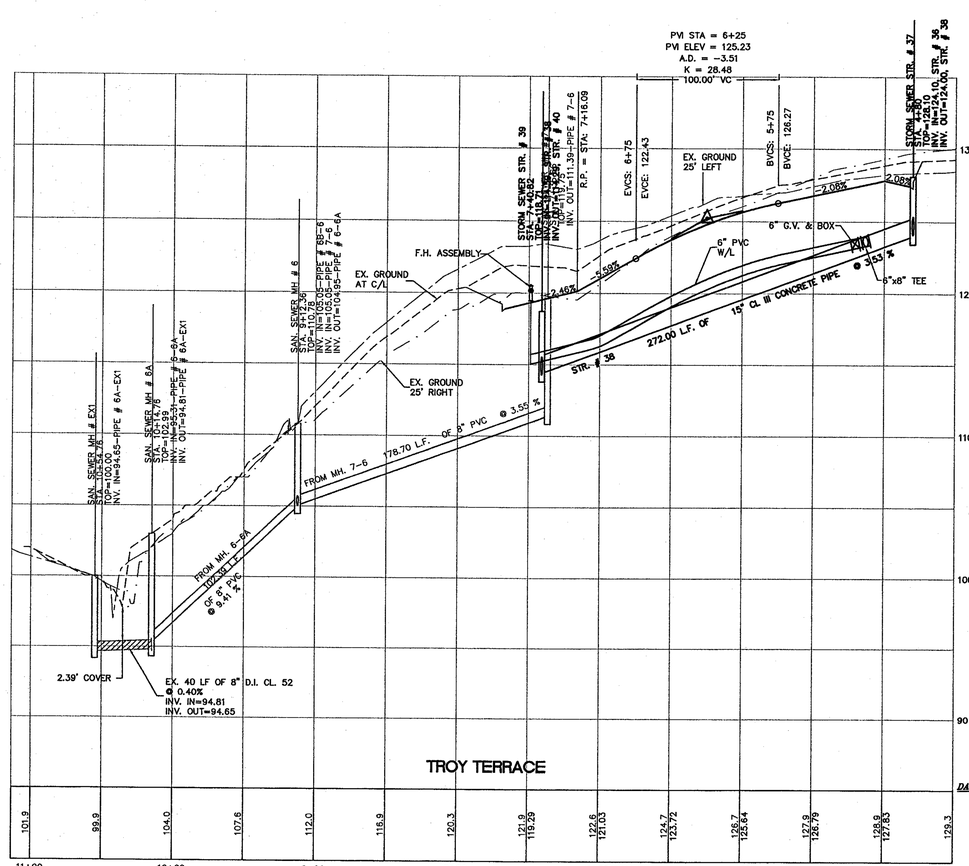

TROY TERRACE

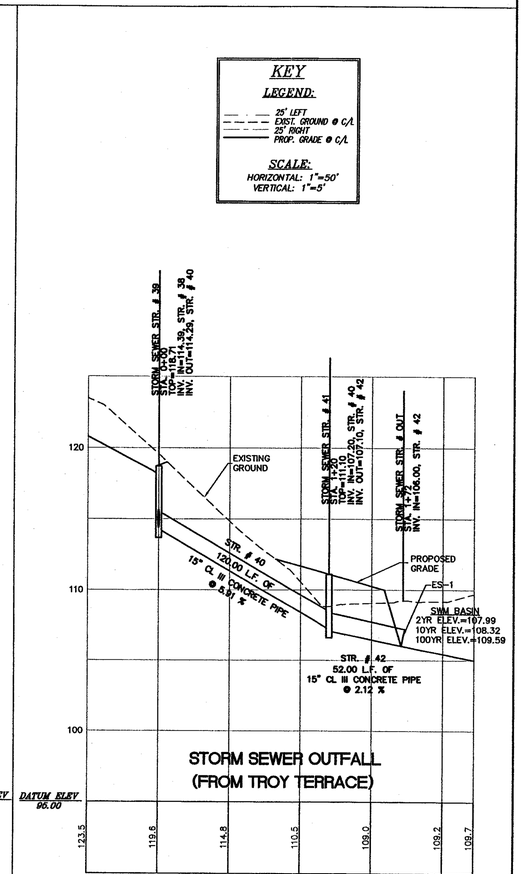

STORM SEWER OUTFALL
(FROM TROY TERRACE)

COMMONWEALTH OF VIRGINIA
DERRICK A. JOHNSON
No. 24761
10-27-04
PROFESSIONAL ENGINEER

YOUR VISION ACHIEVED THROUGH OURS.

VIRGINIA | NORTH CAROLINA | WEST VIRGINIA

THIS DRAWING PREPARED AT THE PRINCE GEORGE OFFICE
4260 Crossings Blvd | Prince George, VA 23875
TEL 804.541.6600 FAX 804.751.0798 www.timmons.com

Site Development | Residential | Infrastructure | Technology

DATE	REVISION DESCRIPTION
3-28-03	COUNTY COMMENTS
10-27-04	FIELD REVISIONS

DATE	28 JAN 2003
DRAWN BY	B.CRUTCHFIELD
DESIGNED BY	B.CRUTCHFIELD
CHECKED BY	D. JOHNSON
SCALE	AS SHOWN

TIMMONS GROUP

BRANCHESTER LAKES - SECTION 17

BLAND DISTRICT * PRINCE GEORGE COUNTY, VIRGINIA

PROFILES

JOB NO.	20446
SHEET NO.	5

These plans and associated documents are the exclusive property of TIMMONS GROUP and may not be reproduced in whole or in part and shall not be used for any purpose whatsoever, inclusive, but not limited to construction, bidding, and/or construction staking without the express written consent of TIMMONS GROUP.