STORM SEWER SCHEDULE

23	DI-3B, L=4', TOP=137.79', H=3.70'
24	34 LF OF 12" CL III CONC. PIPE @ 0.50 %, INV. IN=134.10', INV. OUT=133.93
25	DI-3B, L=4', TOP=137.79', H=3.86'
26	158 LF OF 15" CL III CONC. PIPE @ 0.50 %, INV. IN=133.83', INV. OUT=133.04'
27	DI-3C, L=8', TOP=139.49', H=3.79'
28	34 LF OF 12" CL III CONC. PIPE @ 1.0 %, INV. IN=135.70', INV. OUT=135.36'
29	DI-3B, L=4', TOP=139.49', H=4.38'
30	158 LF OF 15" CL III CONC. PIPE @ 0.50 %, INV. IN=135.11', INV. OUT=134.32'
31	DI-1, TOP=140.00', H=7.06'
32	138 LF OF 15" CL III CONC. PIPE @ 1.26 %, INV. IN=132.94', INV. OUT=131.19'
33	DI-3B, L=4', TOP=138.93', H=7.84'
34 (EXISTING (W/ SEC. 1))	42 LF OF 18" CL III CONC. PIPE @ 2.76 %, INV. IN=131.09', INV. OUT=129.93'

SANITARY SEWER SCHEDULE

PLUG (1)	S 18°59'37" E 175.00'	(1)–(2)	S 71°00'27" W 108.75'
(1)–(4)	N 71°00'27" E 241.25'	(2)–(3)	S 18°59'32" E 316.10'
		(4)–(5)	S 18°59'33" E 320.90'

℄ CURVE DATA

	Δ/B	R	L/D	T
(5)	N 71°00'27" E		262.39'	
(9)	S 18°59'32" E		316.10'	
(10)	S 18°59'33" E		320.90'	
(13)	31°12'35"	673.95'	367.11'	188.23'
(15)	14°28'07"	367.35'	92.77'	46.63'
(17)	N 71°00'27" E		350.00'	
(18)	N 71°00'27" E		137.06'	

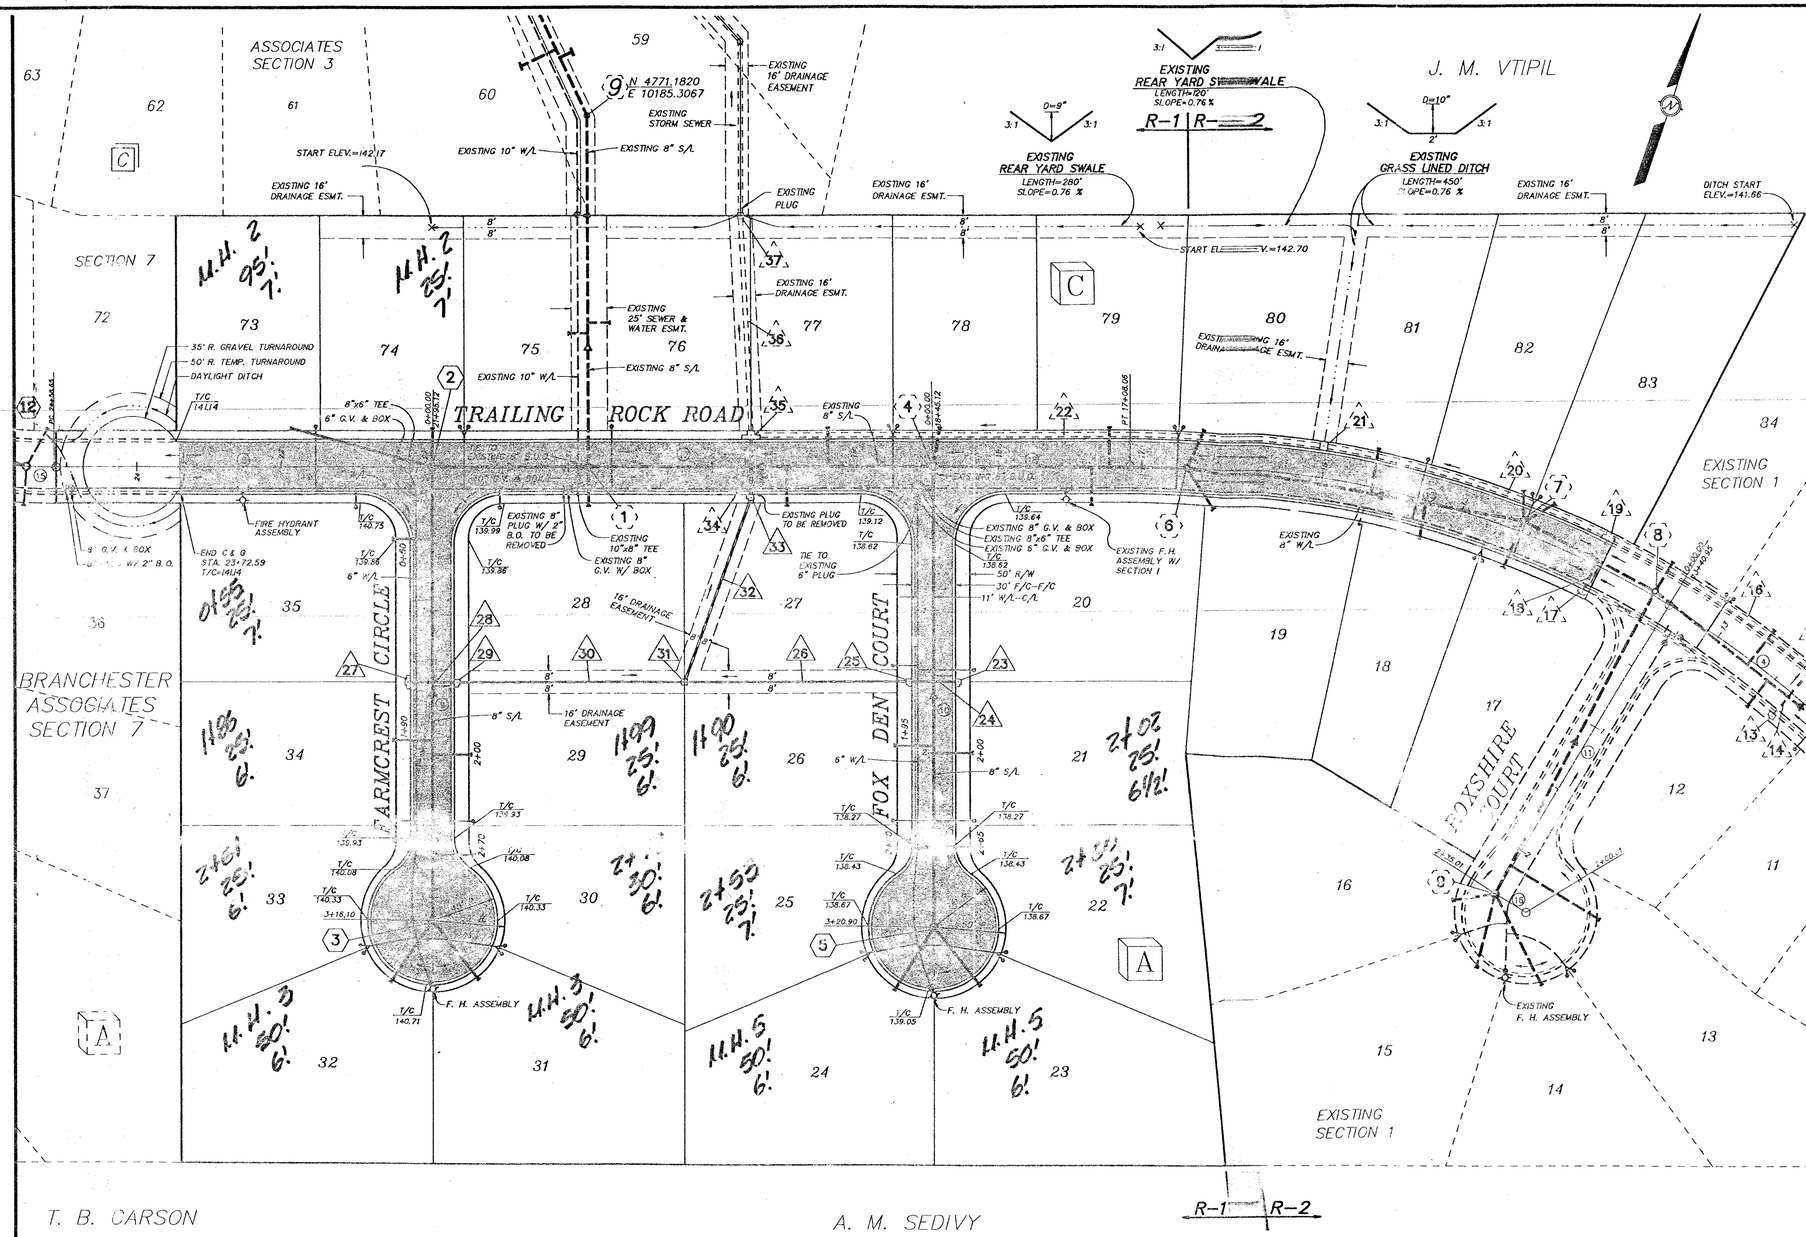

COMMONWEALTH OF VIRGINIA
EDWARD J. GLASS
No. 17564
PROFESSIONAL ENGINEER

8603 STAPLES MILL ROAD
RICHMOND, VIRGINIA 23228
TELEPHONE: (804) 262-7396

4411 GROSSING BOULEVARD
PRINCE GEORGE, VIRGINIA 23875
TELEPHONE: (804) 458-8685

711 NORTH COURTHOUSE ROAD
RICHMOND, VIRGINIA 23236
TELEPHONE: (804) 794-3500

ENGINEERS * ARCHITECTS * SURVEYORS * PLANNERS * LANDSCAPE ARCHITECTS

DATE	REVISION DESCRIPTION
4-24-91	COUNTY T.S.M.
5-20-92	ENGINEERING REVISIONS

DATE 3-23-92

DRAWN BY B.R.G.

DESIGNED BY D.A.J.

CHECKED BY E.L.G.

SCALE 1"=50'

BRANCHESTER LAKES * SECTION 1A

PLAN SHEET

SHEET NO. 2 OF 4

JOB NO. 14930