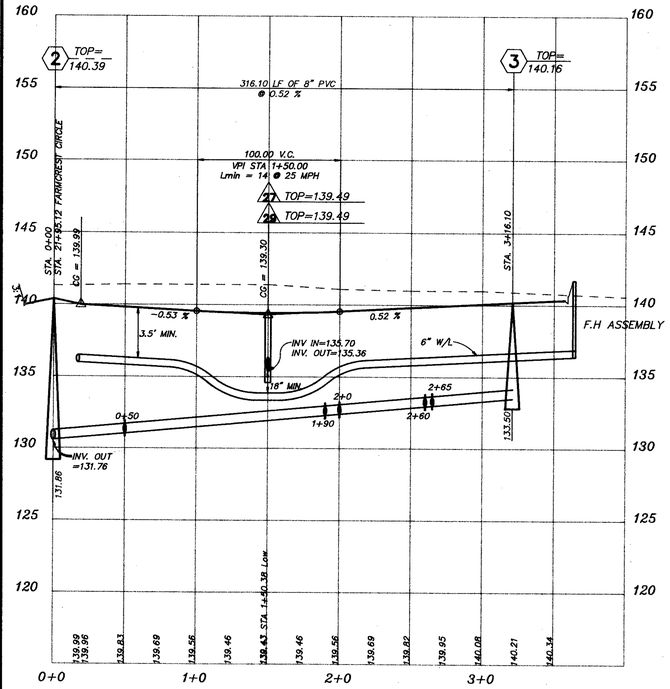

FARMCREST CIRCLE

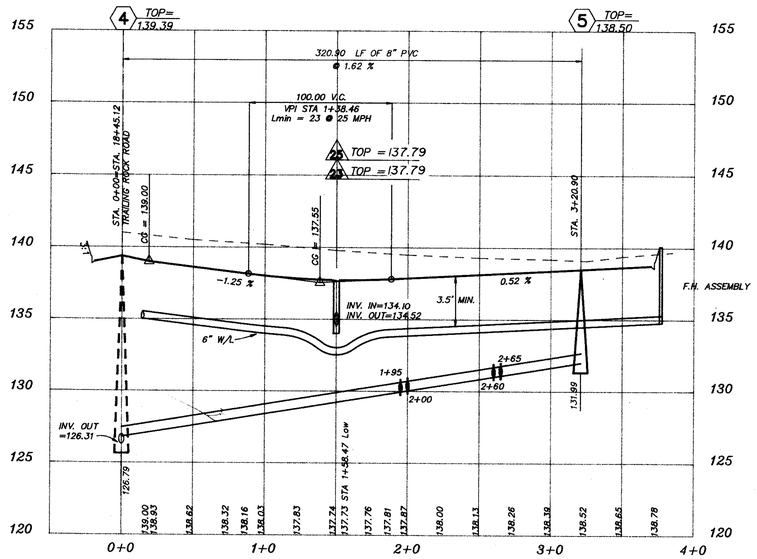

FOX DEN COURT

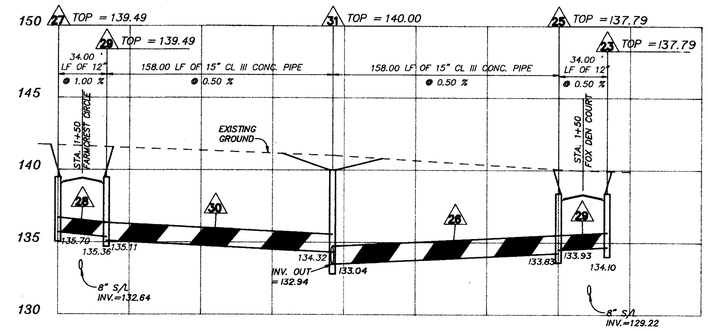

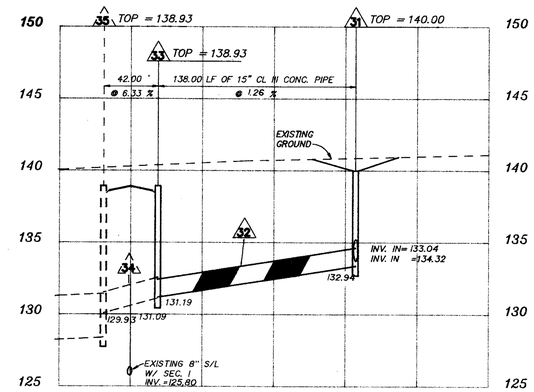

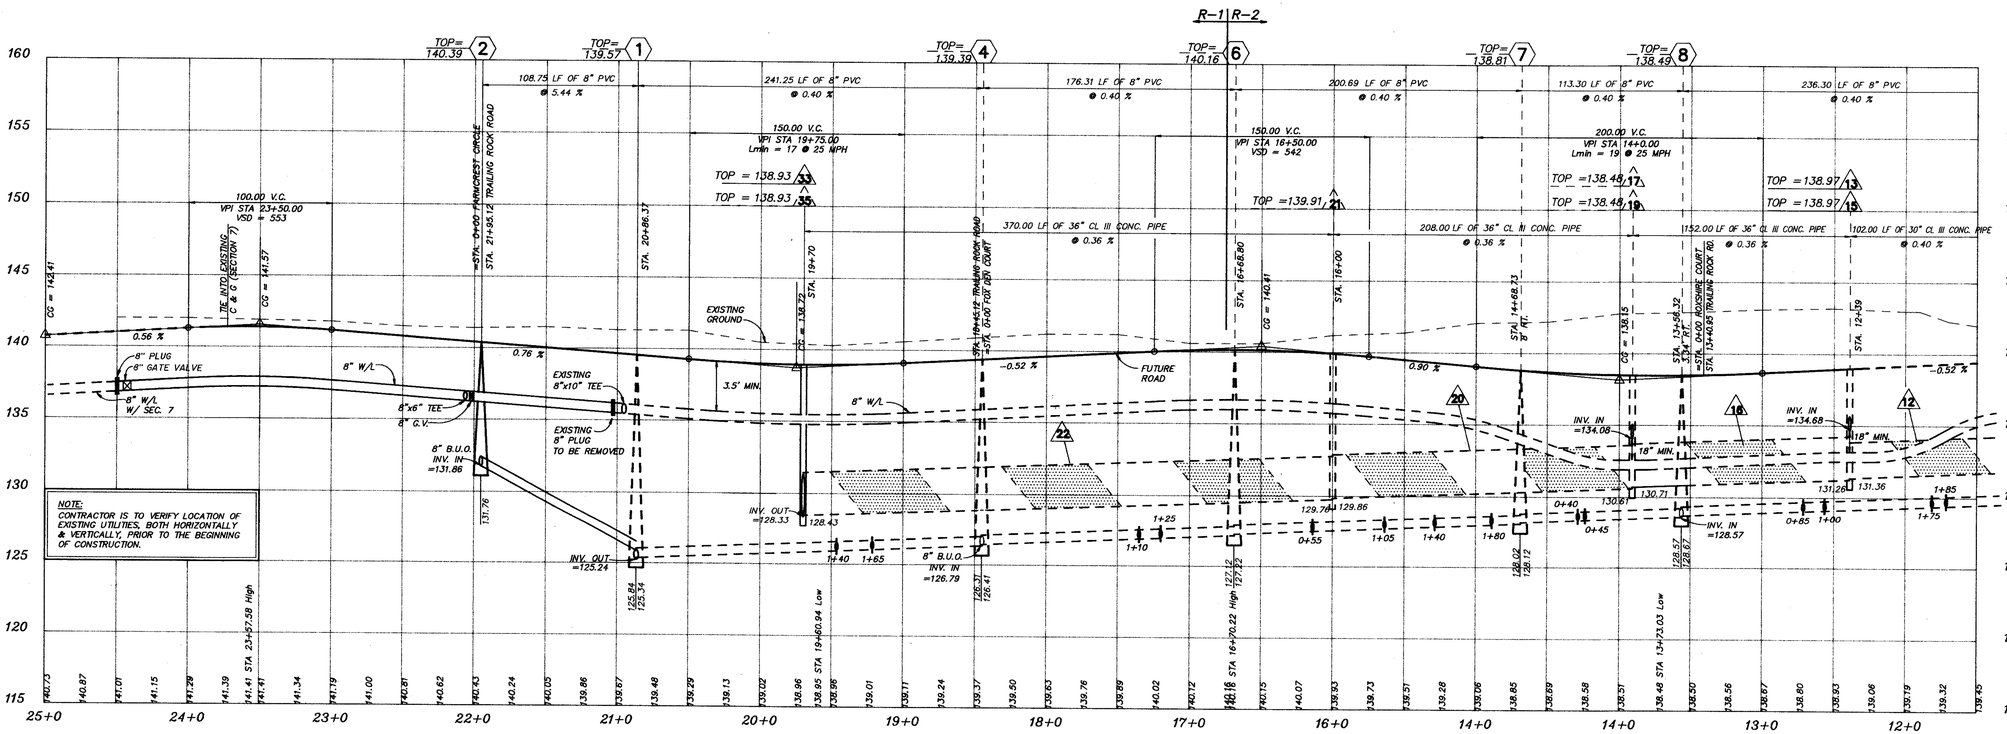

TRAILING ROCK ROAD

FINAL

COMMONWEALTH OF VIRGINIA
EDWARD L. GLASS
No. 17594
PROFESSIONAL ENGINEER

711 NORTH COURTHOUSE ROAD
RICHMOND, VIRGINIA 23236
TELEPHONE: (804) 794-3500

8803 STAPLES MILL ROAD
RICHMOND, VIRGINIA 23228

4411 CROSSING BOULEVARD
PRINCE GEORGE, VIRGINIA 23875
TELEPHONE: (804) 458-8685

ENGINEERS * ARCHITECTS * SURVEYORS * PLANNERS * LANDSCAPE ARCHITECTS

DATE	REVISION DESCRIPTION
4-24-91	COUNTY REV
5-20-92	ENGINEERING REVISIONS

DATE 3-23-92

DRAWN BY B.R.G.

DESIGNED BY D.A.J.

CHECKED BY E.L.G.

SCALE AS SHOWN

BRANCHESTER LAKES * SECTION 1A

PROFILES

SHEET NO. 3 OF 4

JOB NO. 14930