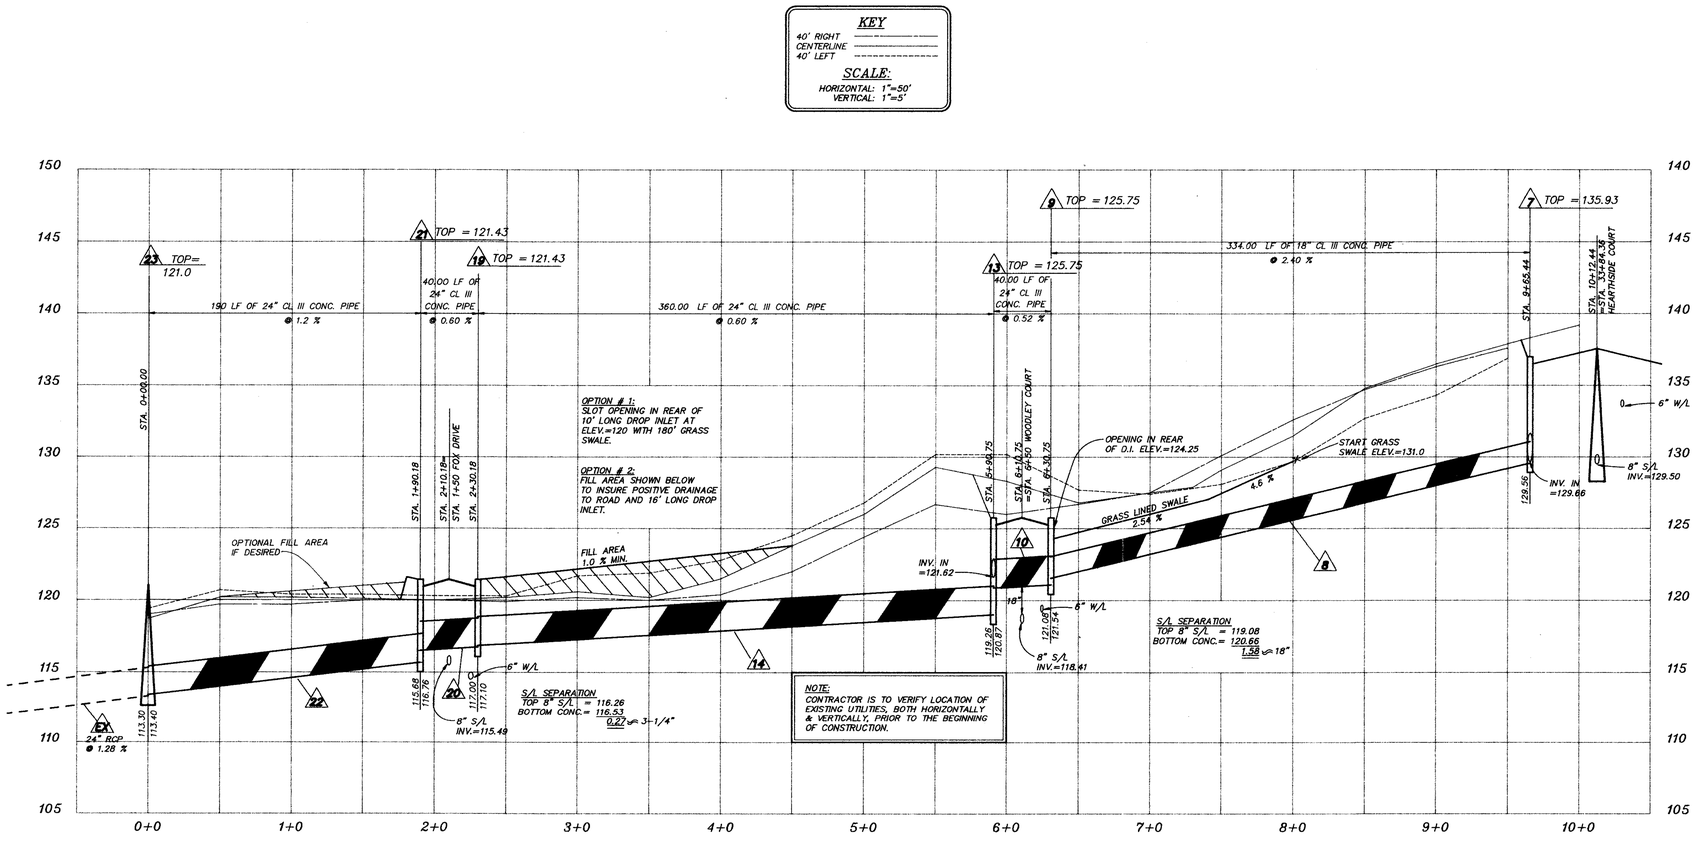

OUTFALL "A"

FINAL

711 NORTH COURTHOUSE ROAD
RICHMOND, VIRGINIA 23236
TELEPHONE: (804) 794-3500

8803 STAPLES MILL ROAD
RICHMOND, VIRGINIA 23228
TELEPHONE: (804) 262-7396

4411 CROSSING BOULEVARD
PRINCE GEORGE, VIRGINIA 23875
TELEPHONE: (804) 458-8685

LANDSCAPE ARCHITECTS * PLANNERS * ENGINEERS * ARCHITECTS * SURVEYORS

COMMONWEALTH OF VIRGINIA
EDWARD J. GLASS
No. 17984
PROFESSIONAL ENGINEER

DATE	COUNTY REVISIONS	REVISION DESCRIPTION
1-7-92		

DATE 11-22-91

DRAWN BY B.R.G.

DESIGNED BY D.A.J.

CHECKED BY E.L.G.

SCALE AS SHOWN

BRANCHESTER LAKES * SECTION 6

PROFILE

SHEET NO. 4 OF 5

JOB NO. 14810