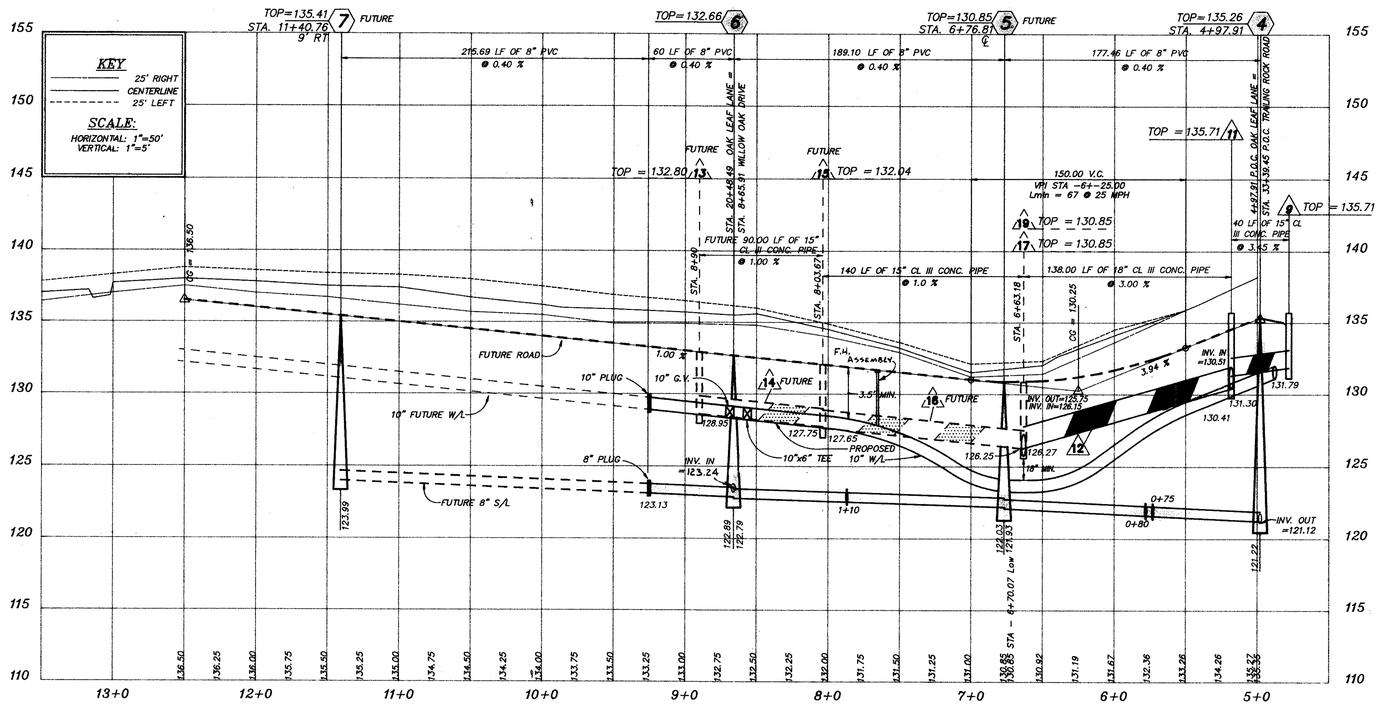

WILLOW OAK DRIVE

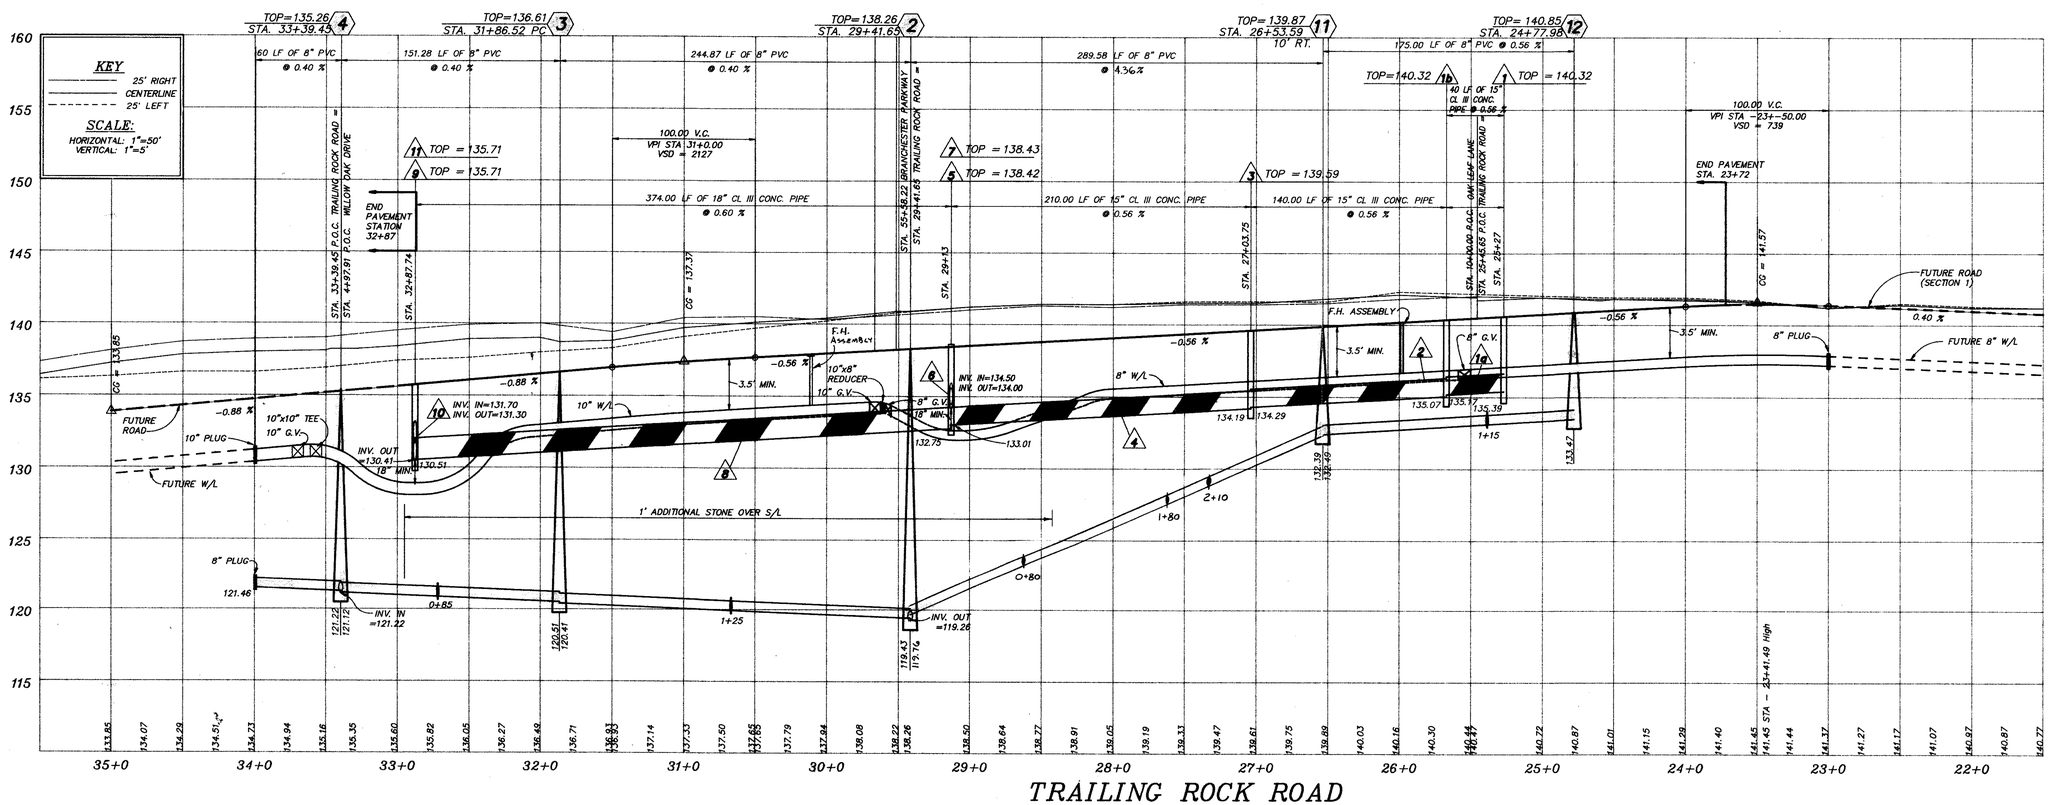

TRAILING ROCK ROAD

FINAL

COMMONWEALTH OF VIRGINIA
EDWARD L. GLASS
No. 17664
PROFESSIONAL ENGINEER

711 NORTH COURTHOUSE ROAD
RICHMOND, VIRGINIA 23236
TELEPHONE: (804) 794-3500

8803 STAPLES MILL ROAD
RICHMOND, VIRGINIA 23228
TELEPHONE: (804) 262-7396

4411 CROSSING BOULEVARD
PRINCE GEORGE, VIRGINIA 23875
TELEPHONE: (804) 458-8685

PLANNERS * LANDSCAPE ARCHITECTS * SURVEYORS * ENGINEERS

DATE	REVISION DESCRIPTION
10-5-92	County Revisions

DATE 1-31-92

DRAWN BY B.R.G.

DESIGNED BY D.A.J.

CHECKED BY E.L.G.

SCALE AS SHOWN

BRANCHESTER LAKES * SECTION 7

PROFILES

SHEET NO. 4 OF 5

JOB NO. 14890