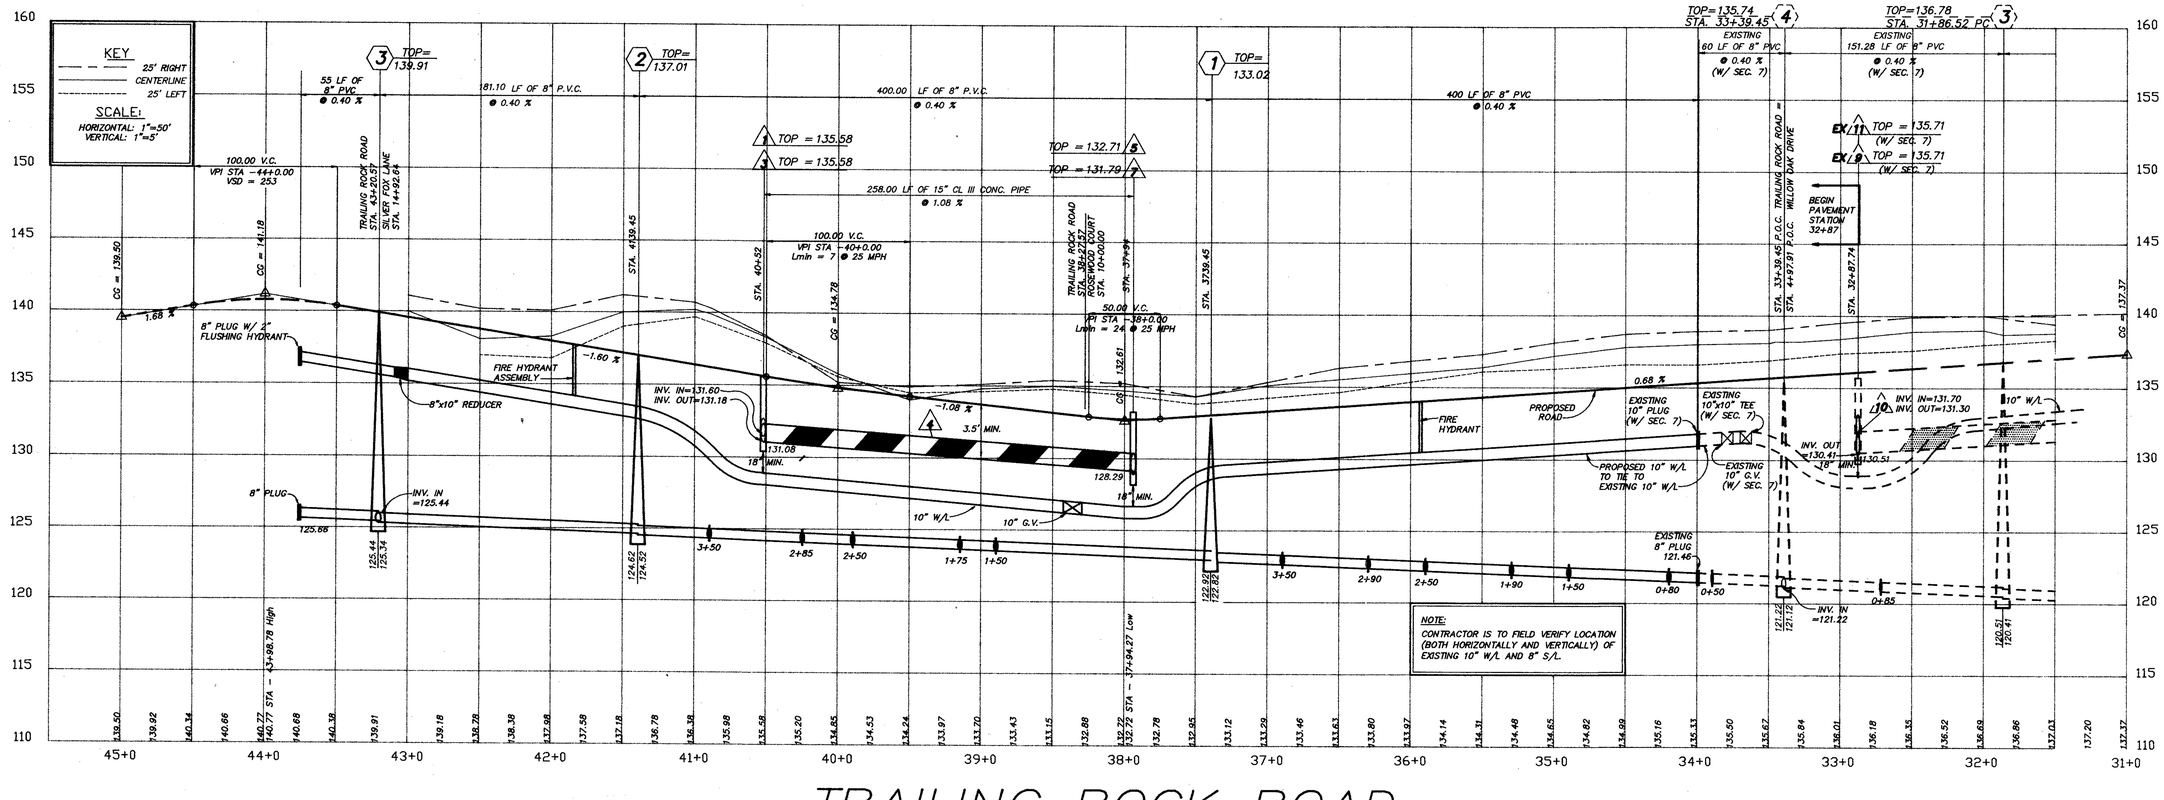

TRAILING ROCK ROAD

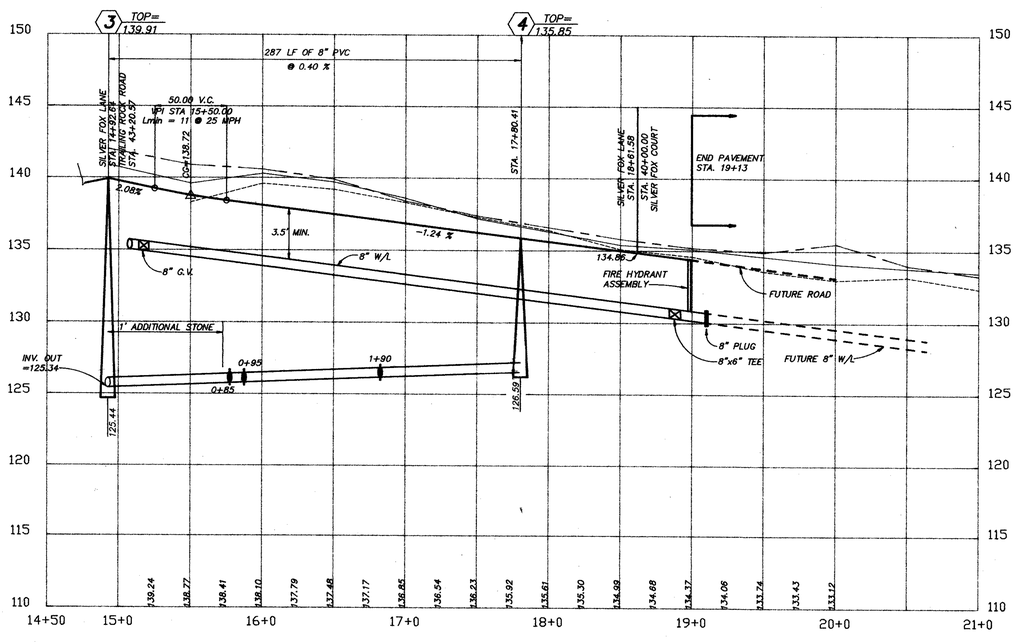

SILVER FOX LANE

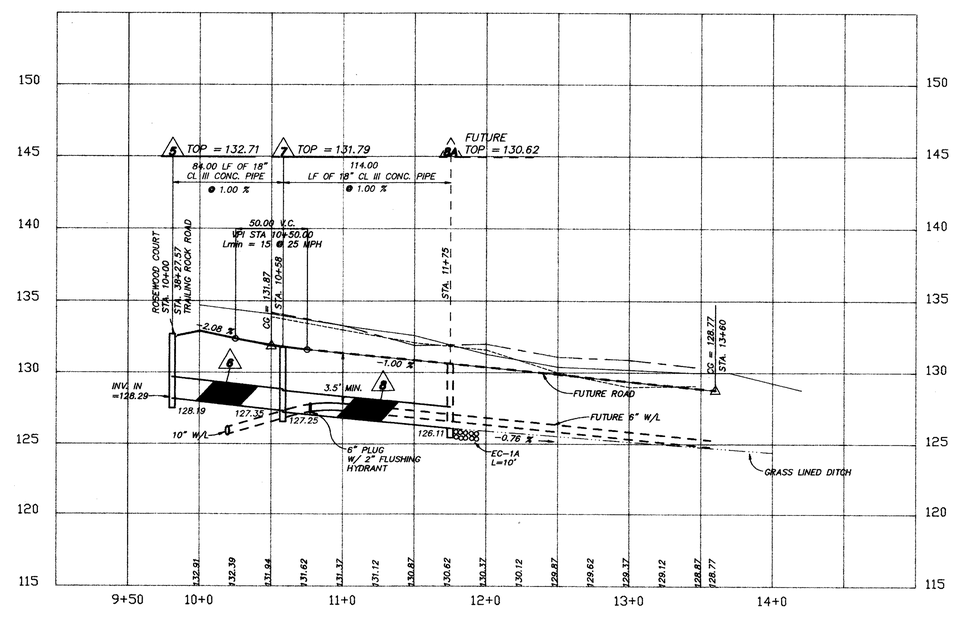

ROSEWOOD COURT

FINAL

711 NORTH COURTHOUSE ROAD
RICHMOND, VIRGINIA 23236
TELEPHONE: (804) 794-3500

8803 STAPLES MILL ROAD
RICHMOND, VIRGINIA 23228
TELEPHONE: (804) 262-7396

4411 CROSSING BOULEVARD
PRINCE GEORGE, VIRGINIA 23875
TELEPHONE: (804) 458-8685

PLANNERS * LANDSCAPE ARCHITECTS * ENGINEERS * ARCHITECTS * SURVEYORS

COMMONWEALTH OF VIRGINIA
EDWARD L. CLASS
No. 17564
3-10-93
PROFESSIONAL ENGINEER

DATE	COUNTY REVISIONS	REVISION DESCRIPTION
3-5-93		

DATE 11-16-92
DRAWN BY B.R.G.
DESIGNED BY D.A.J.
CHECKED BY E.L.G.
SCALE 1"=50'

BRANCHESTER LAKES * SECTION 8

PRINCE GEORGE COUNTY, VIRGINIA * BLAND DISTRICT

PROFILES

SHEET NO. 5 OF 6
JOB NO. 15180