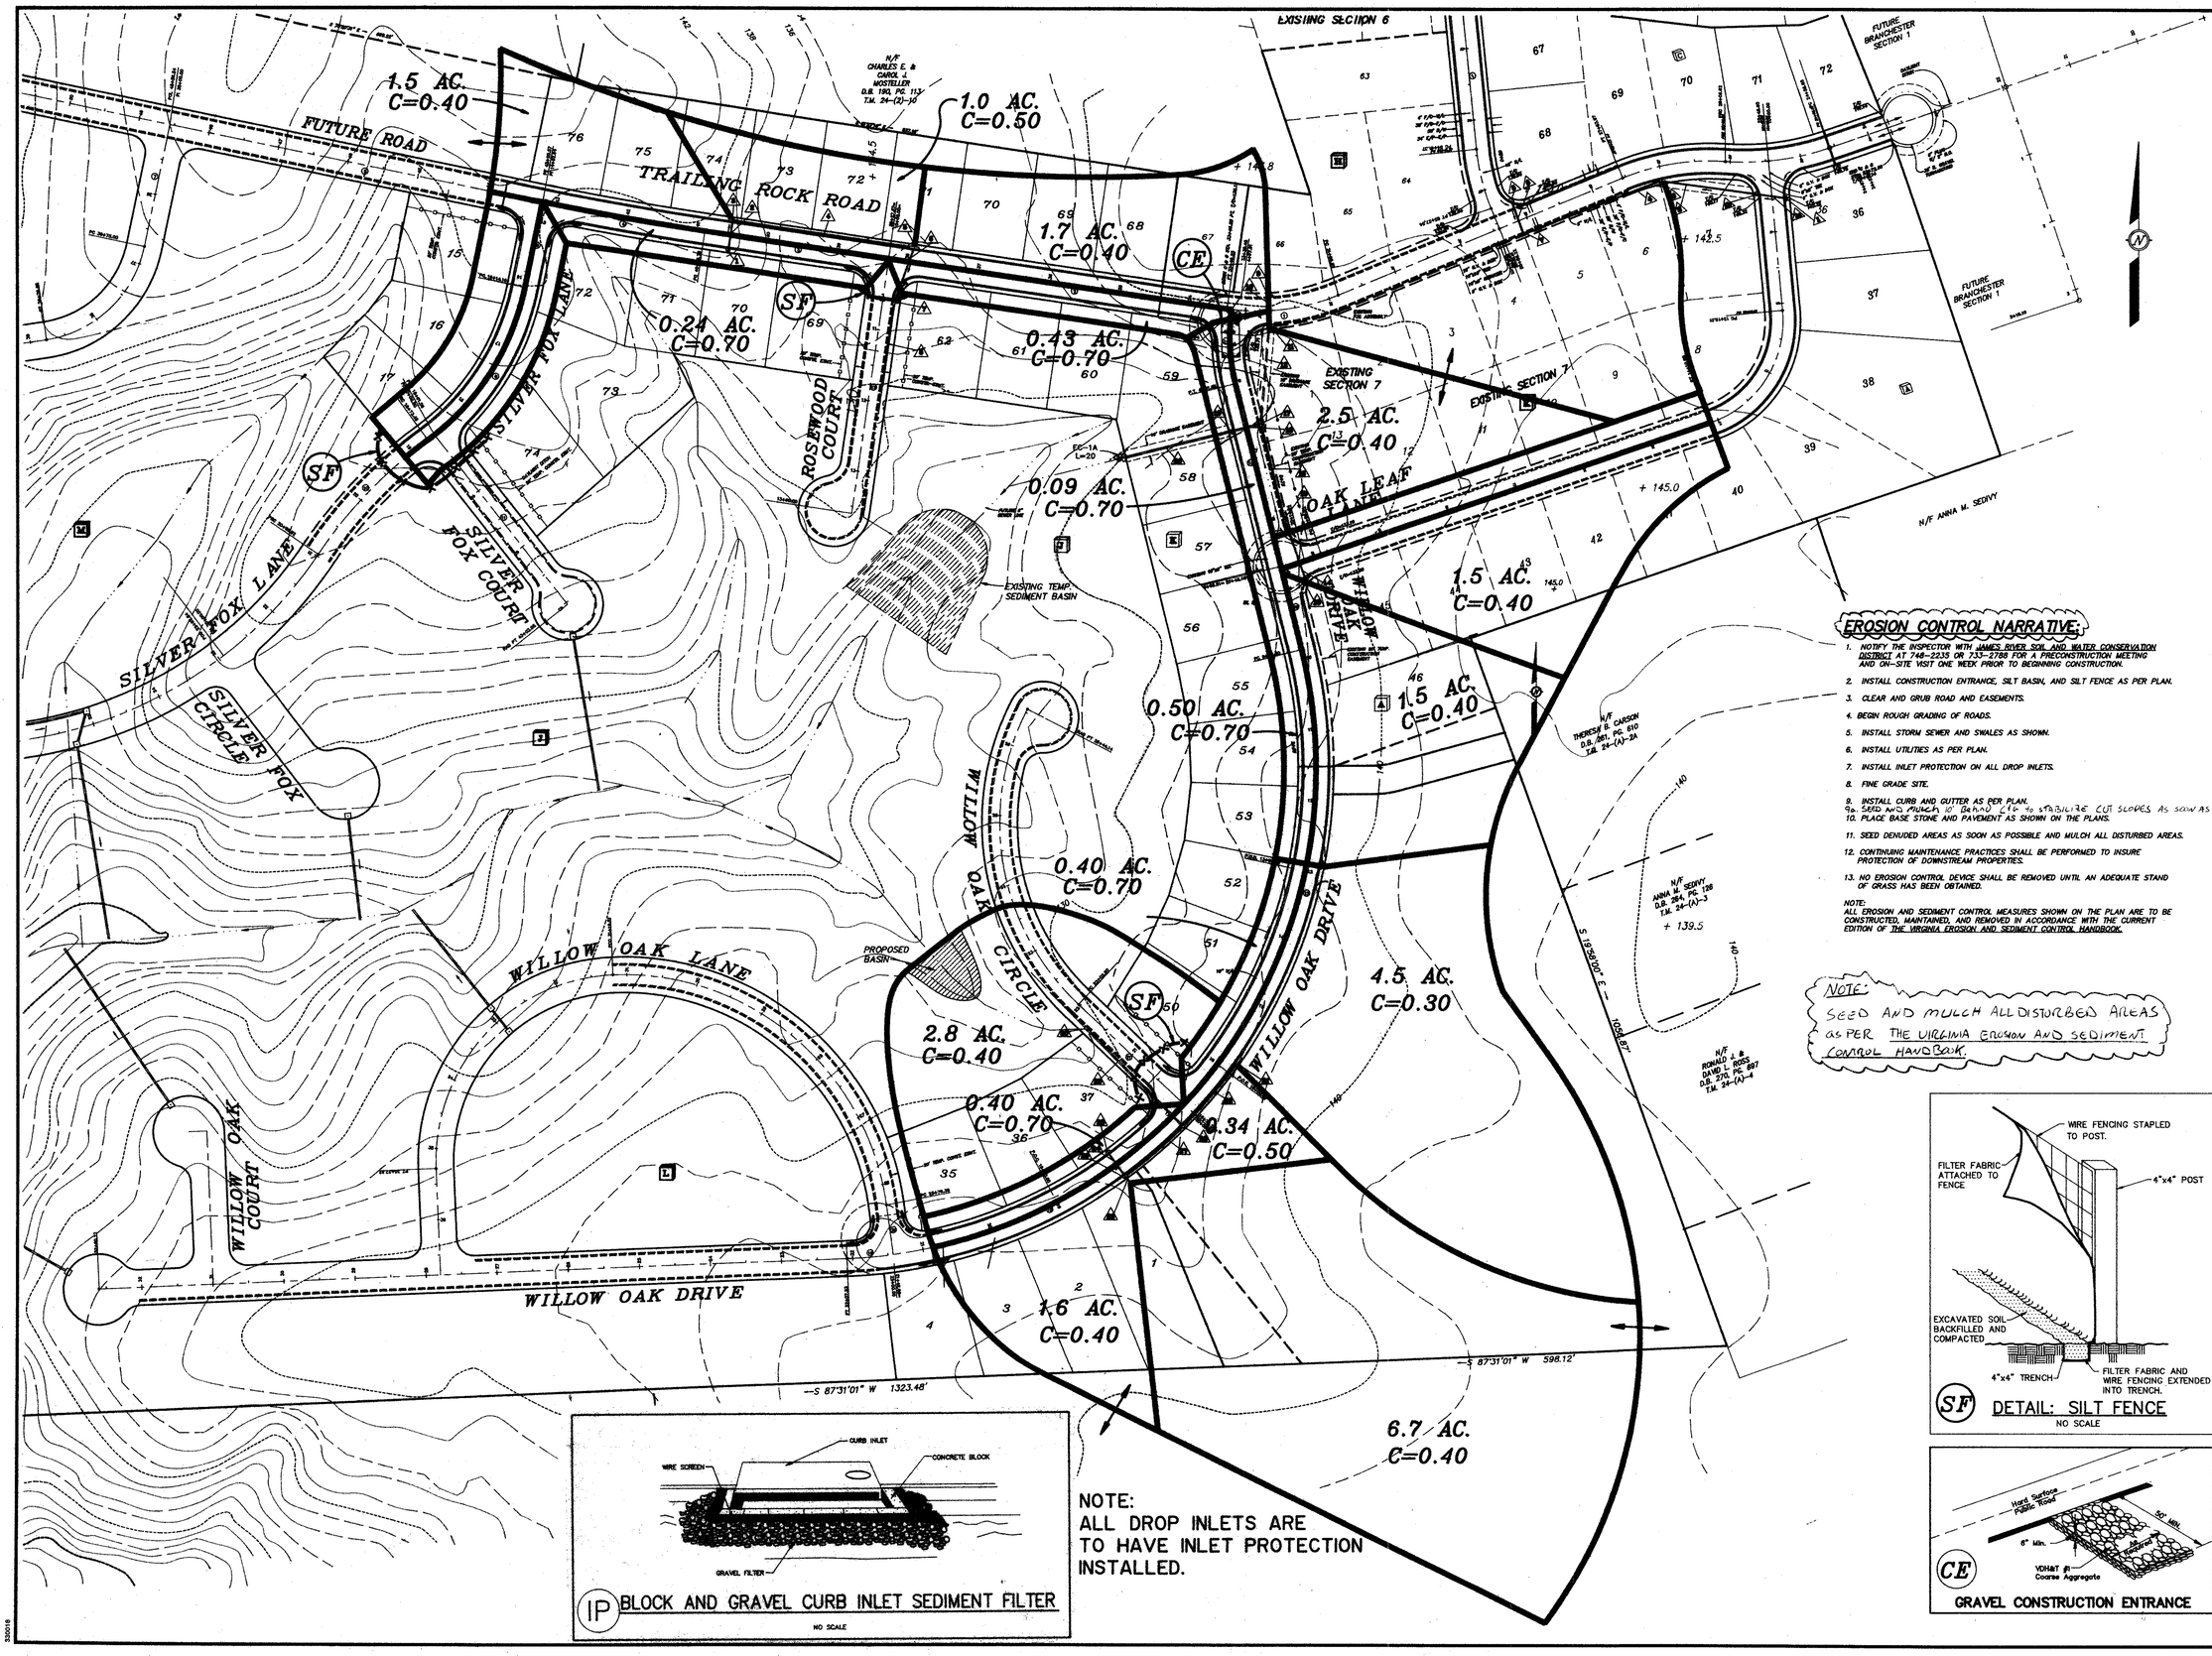

EROSION CONTROL NARRATIVE:

1. NOTIFY THE INSPECTOR WITH JAMES RIVER SOIL AND WATER CONSERVATION DISTRICT AT 748-2235 OR 733-2786 FOR A PRECONSTRUCTION MEETING AND ON-SITE VISIT ONE WEEK PRIOR TO BEGINNING CONSTRUCTION.
2. INSTALL CONSTRUCTION ENTRANCE, SILT BASIN, AND SILT FENCE AS PER PLAN.
3. CLEAR AND GRUB ROAD AND EASEMENTS.
4. BEGIN ROUGH GRADING OF ROADS.
5. INSTALL STORM SEWER AND SWALES AS SHOWN.
6. INSTALL UTILITIES AS PER PLAN.
7. INSTALL INLET PROTECTION ON ALL DROP INLETS.
8. FINE GRADE SITE.
9. INSTALL CURB AND GUTTER AS PER PLAN.
9a. SEED AND MULCH 10' BEHIND C&G TO STABILIZE CUT SLOPES AS SOON AS POSSIBLE.
10. PLACE BASE STONE AND PAVEMENT AS SHOWN ON THE PLANS.
11. SEED DENUDED AREAS AS SOON AS POSSIBLE AND MULCH ALL DISTURBED AREAS.
12. CONTINUING MAINTENANCE PRACTICES SHALL BE PERFORMED TO INSURE PROTECTION OF DOWNSTREAM PROPERTIES.
13. NO EROSION CONTROL DEVICE SHALL BE REMOVED UNTIL AN ADEQUATE STAND OF GRASS HAS BEEN OBTAINED.

NOTE:
ALL EROSION AND SEDIMENT CONTROL MEASURES SHOWN ON THE PLAN ARE TO BE CONSTRUCTED, MAINTAINED, AND REMOVED IN ACCORDANCE WITH THE CURRENT EDITION OF THE VIRGINIA EROSION AND SEDIMENT CONTROL HANDBOOK.

NOTE:
SEED AND MULCH ALL DISTURBED AREAS AS PER THE VIRGINIA EROSION AND SEDIMENT CONTROL HANDBOOK.

NOTE:
ALL DROP INLETS ARE TO HAVE INLET PROTECTION INSTALLED.

IP BLOCK AND GRAVEL CURB INLET SEDIMENT FILTER
NO SCALE

SF DETAIL: SILT FENCE
NO SCALE

CE GRAVEL CONSTRUCTION ENTRANCE

711 NORTH COURTHOUSE ROAD
RICHMOND, VIRGINIA 23236
TELEPHONE: (804) 794-3500

8803 STAPLES MILL ROAD
RICHMOND, VIRGINIA 23228
TELEPHONE: (804) 262-7396

4411 CROSSING BOULEVARD
PRINCE GEORGE, VIRGINIA 23875
TELEPHONE: (804) 458-8685

ENGINEERS * ARCHITECTS * SURVEYORS * PLANNERS * LANDSCAPE ARCHITECTS

COMMONWEALTH OF VIRGINIA
EDWARD L. CLARK
No. 17584
12-1-92
PROFESSIONAL ENGINEER

DATE	REVISION DESCRIPTION
3-5-93	COUNTY REVISIONS, ADD INLET PROTECTION
4-2-93	ADD NOTE SEEDING CLC

DATE 11-16-92
DRAWN BY B.R.G.
DESIGNED BY D.A.J.
CHECKED BY E.L.G.
SCALE 1"=100'

BRANCHESTER LAKES * SECTION 8
PRINCE GEORGE COUNTY, VIRGINIA * BLAND DISTRICT

EROSION CONTROL & HYDROLOGY PLAN

SHEET NO. 6 OF 6
JOB NO. 15180

330018