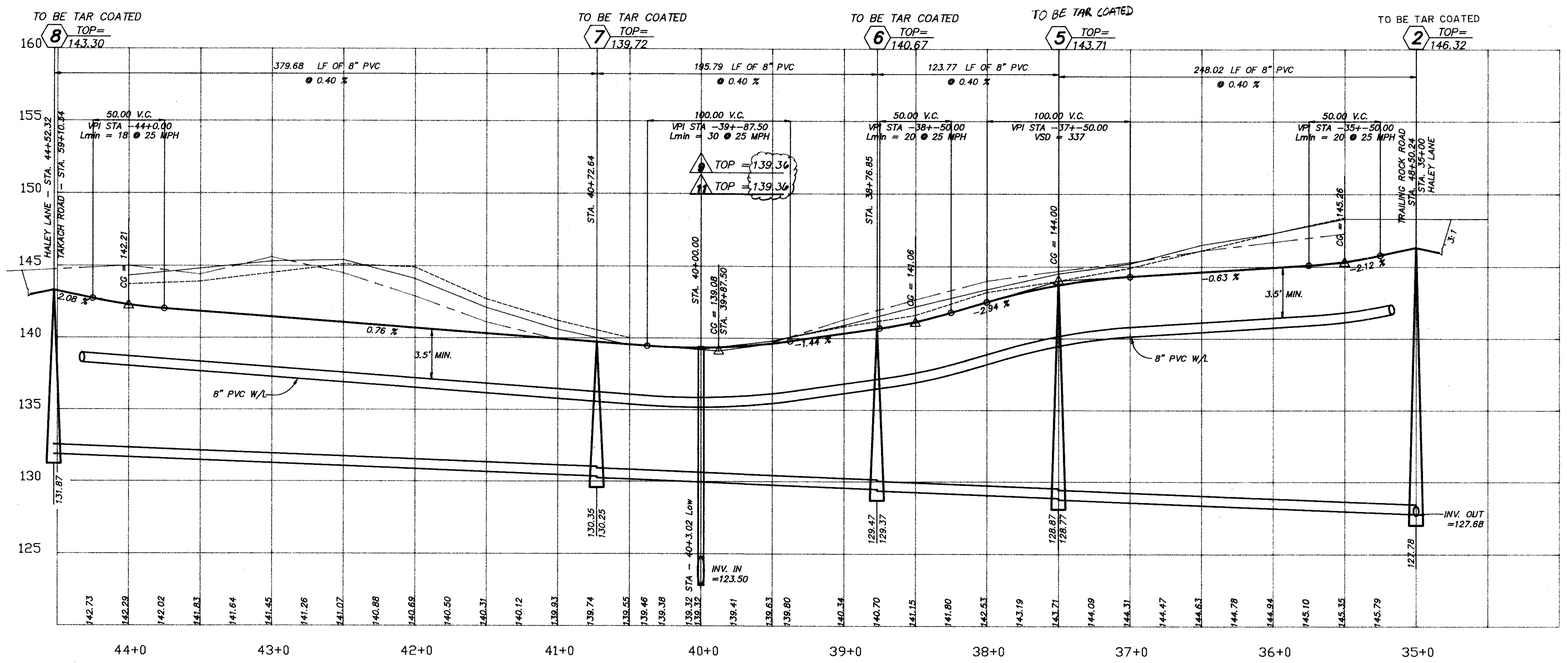

HALEY LANE

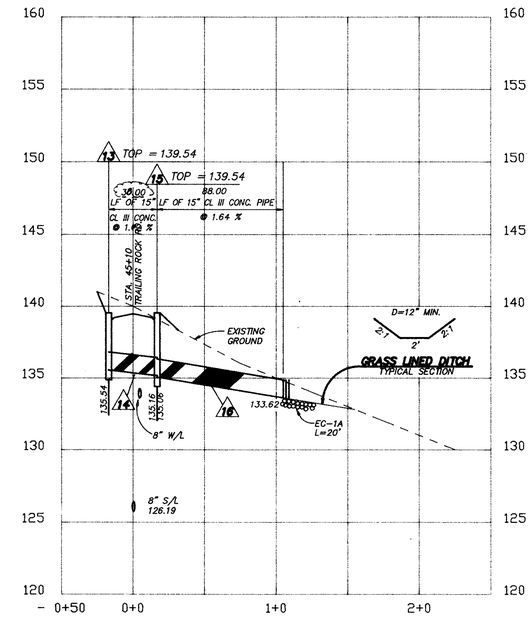

STORM SEWER

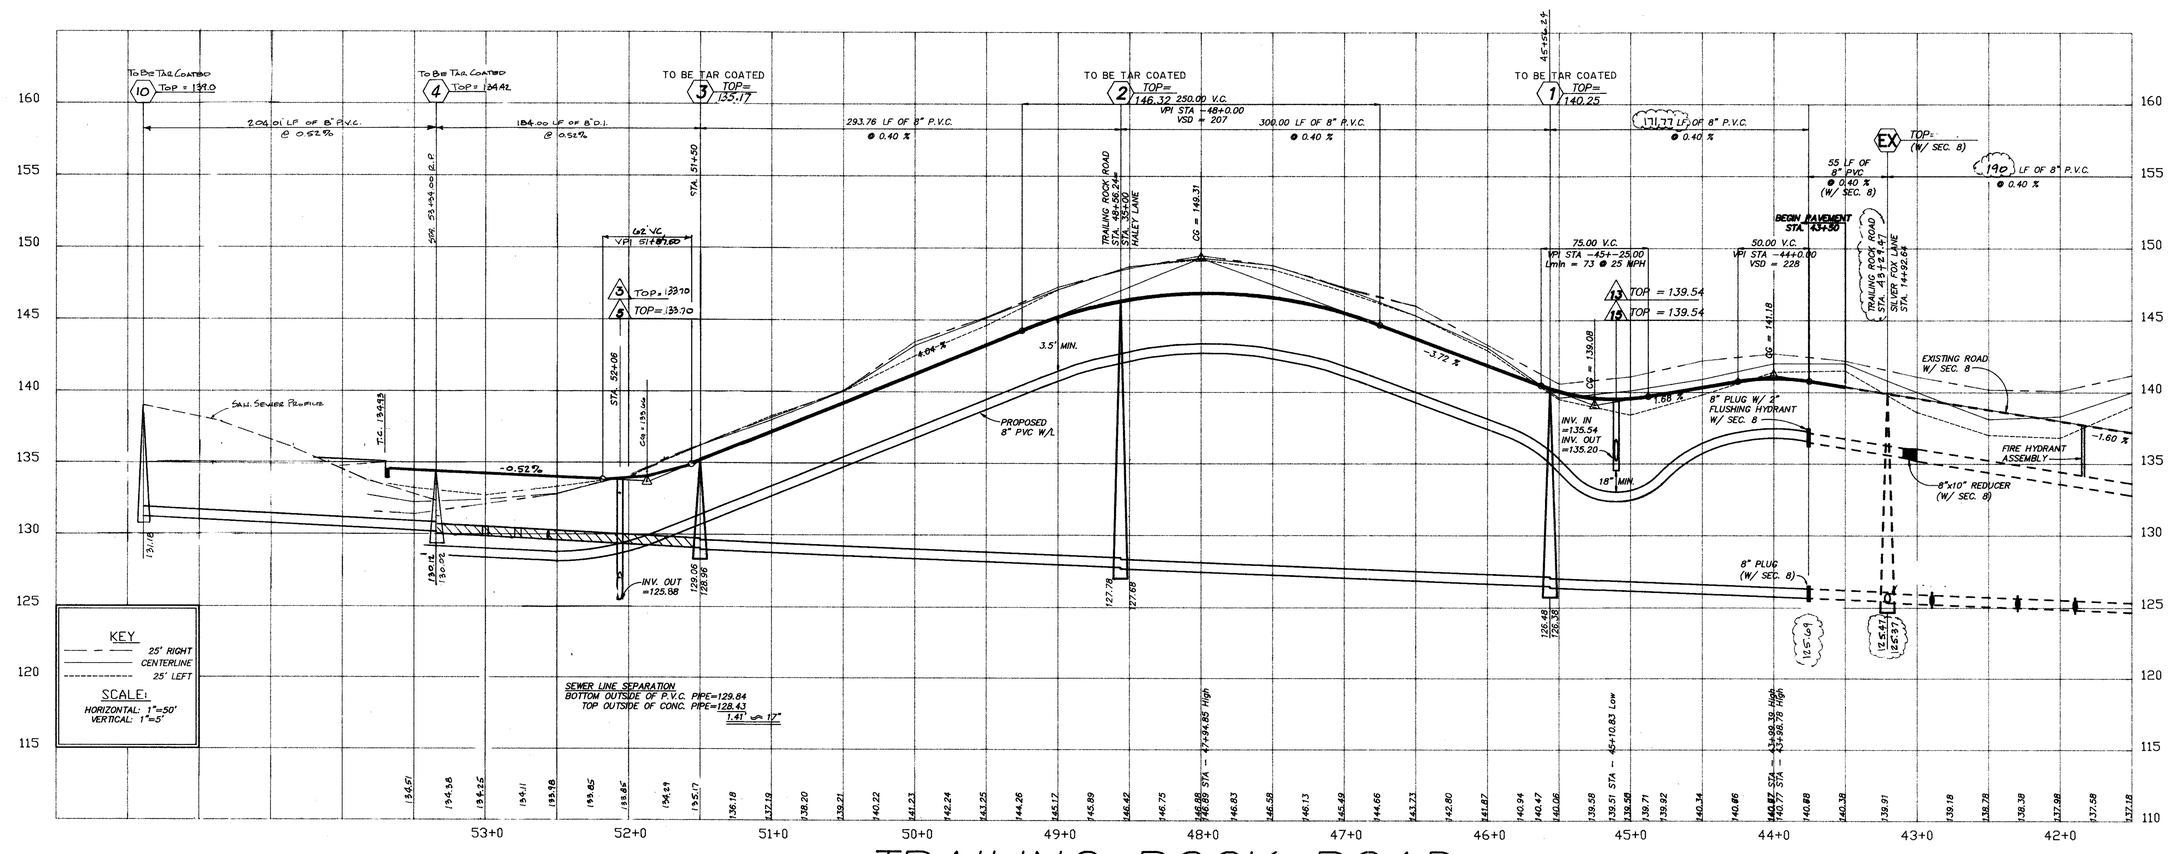

TRAILING ROCK ROAD

FINAL

711 NORTH COURTHOUSE ROAD
RICHMOND, VIRGINIA 23236
TELEPHONE: (804) 794-3500

8803 STAPLES MILL ROAD
RICHMOND, VIRGINIA 23228
TELEPHONE: (804) 262-7396

4411 CROSSING BOULEVARD
PRINCE GEORGE, VIRGINIA 23875
TELEPHONE: (804) 458-8685

COMMONWEALTH OF VIRGINIA
EDWARD L. GLASS
No. 17964
12-28-92
PROFESSIONAL ENGINEER

PLANNERS * LANDSCAPE ARCHITECTS * SURVEYORS * ARCHITECTS * ENGINEERS

REVISION DESCRIPTION	DATE
TAR COATED M.H.	4-5-94
N1+56 - 28' V.C.	11-08-93
S1+15 - 53+54 - 12" RCP	4-5-94
TAR COAT M.H. #5 & 10	5-3-94

DATE	12-28-92
DRAWN BY	B.R.G.
DESIGNED BY	D.A.J.
CHECKED BY	E.L.G.
SCALE	1"=50'

BRANCHESTER LAKES * SECTION 9

PRINCE GEORGE COUNTY, VIRGINIA * BLAND DISTRICT

PROFILES

SHEET NO.	4 OF 5
JOB NO.	15225