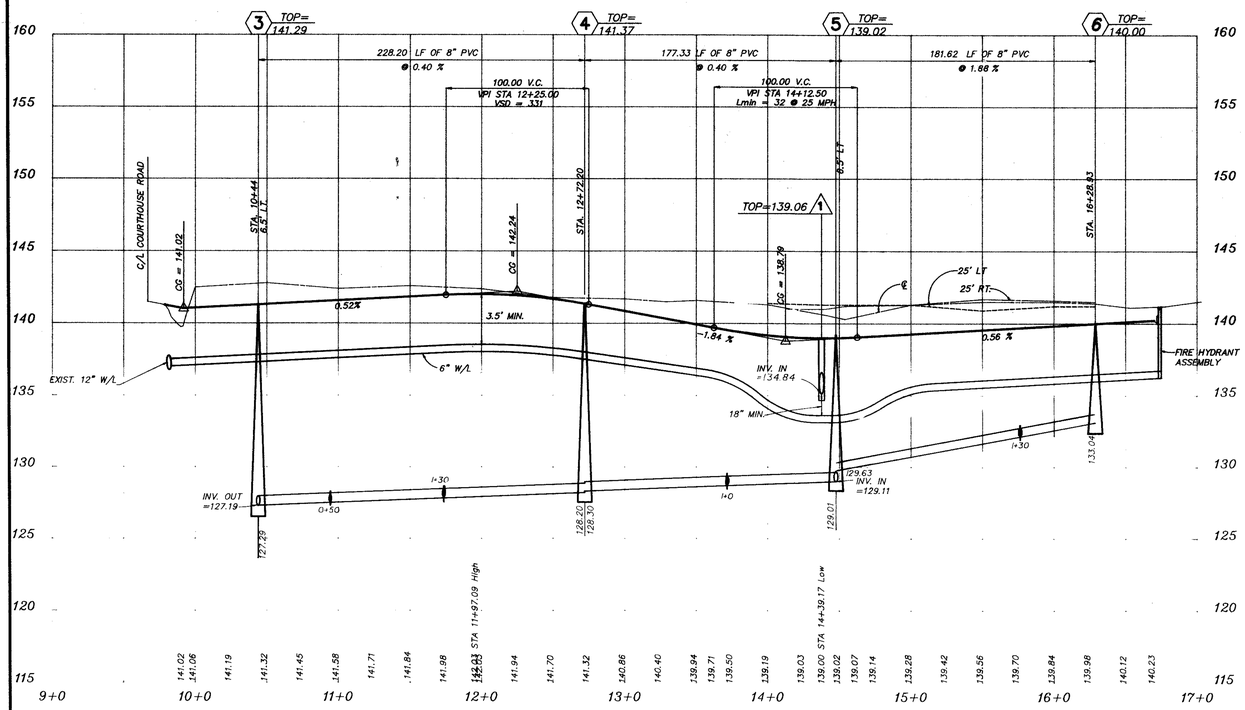


BROOKSHIRE DRIVE

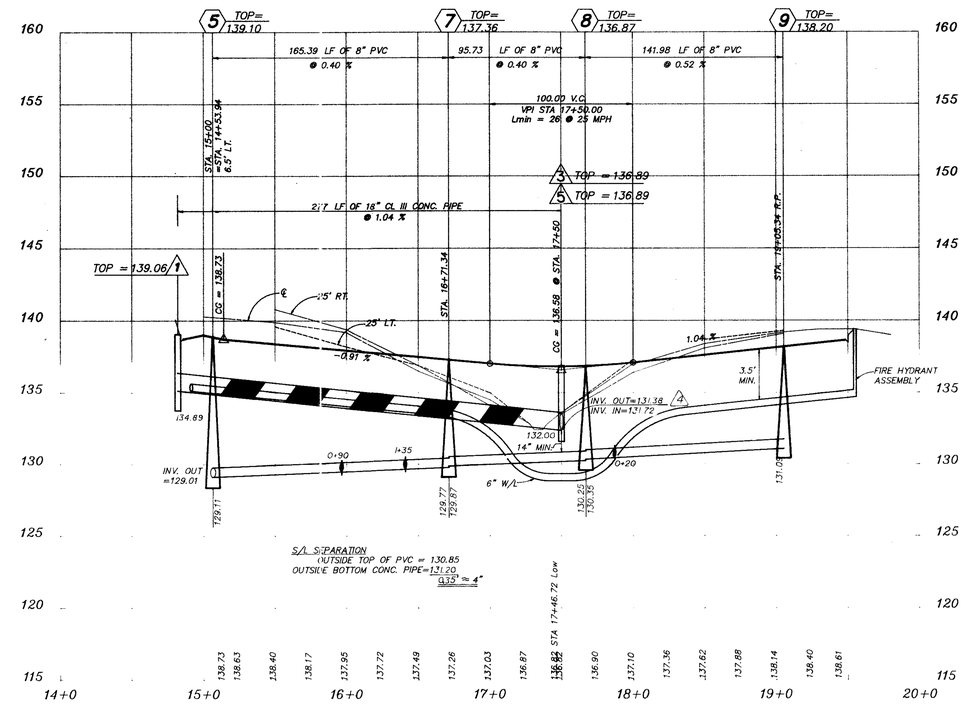


BROOKSHIRE COURT

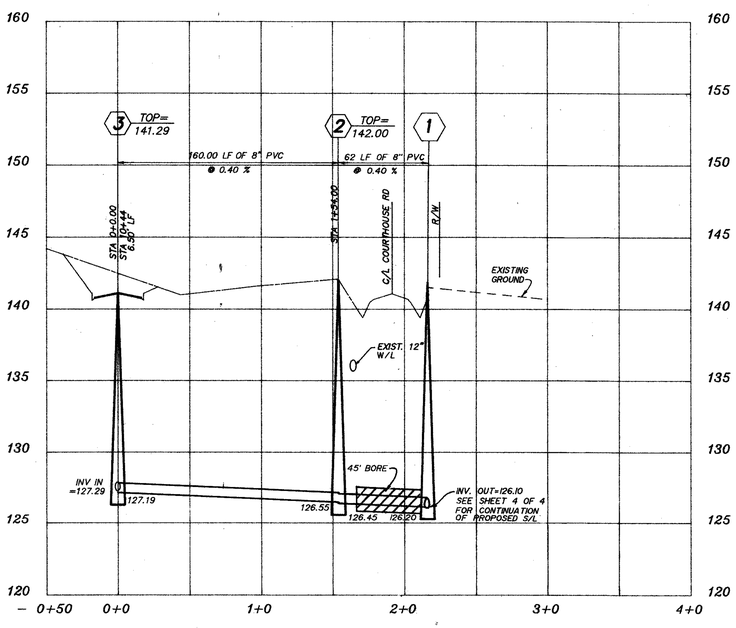


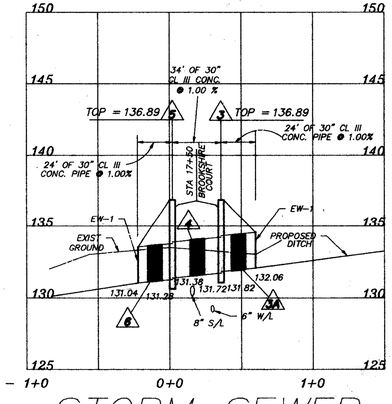


STORM SEWER PROFILE

**KEY**

40' RIGHT
CENTERLINE
40' LEFT

**SCALE:**

HORIZONTAL: 1"=50'
VERTICAL: 1"=5'

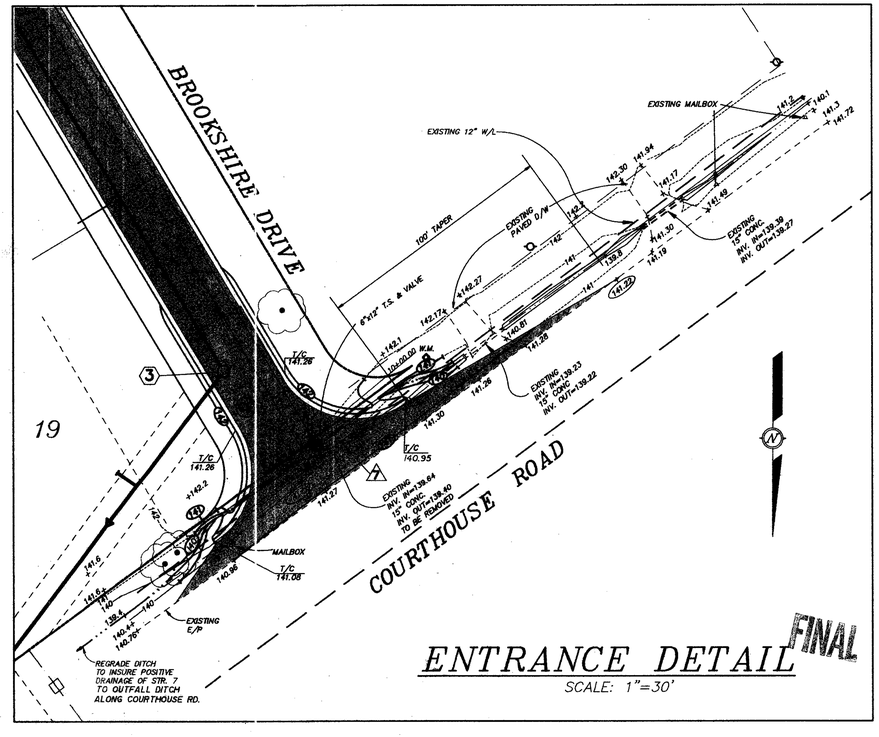


ENTRANCE DETAIL

SCALE: 1"=30'

FINAL


711 NORTH COURTHOUSE ROAD
RICHMOND, VIRGINIA 23236
TELEPHONE: (804) 794-3500

8803 STAPLES MILL ROAD
RICHMOND, VIRGINIA 23228
TELEPHONE: (804) 262-7396

4411 CROSSING BOULEVARD
PRINCE GEORGE, VIRGINIA 23875
TELEPHONE: (804) 458-8685

LANDSCAPE ARCHITECTS
PLANNERS * SURVEYORS * ARCHITECTS * ENGINEERS


COMMONWEALTH OF VIRGINIA
EDWARD L. GROSS
No. 17084
PROFESSIONAL ENGINEER

| DATE | REVISION DESCRIPTION |
|---|---|
| 4-24-92 | COUNTY & VDOT REVISIONS |
| 5-7-92 | ENGINEER'S REVISIONS |
| 6-17-92 | ENGINEERING REVISIONS |

DATE: 4-7-92
DRAWN BY: B.R.G.
DESIGNED BY: D.A.J.
CHECKED BY: E.L.G.
SCALE: AS SHOWN

# BROOKSHIRE

RIVES DISTRICT * PRINCE GEORGE, VIRGINIA

# PROFILES

SHEET NO. 3 OF 4
JOB NO. 14934