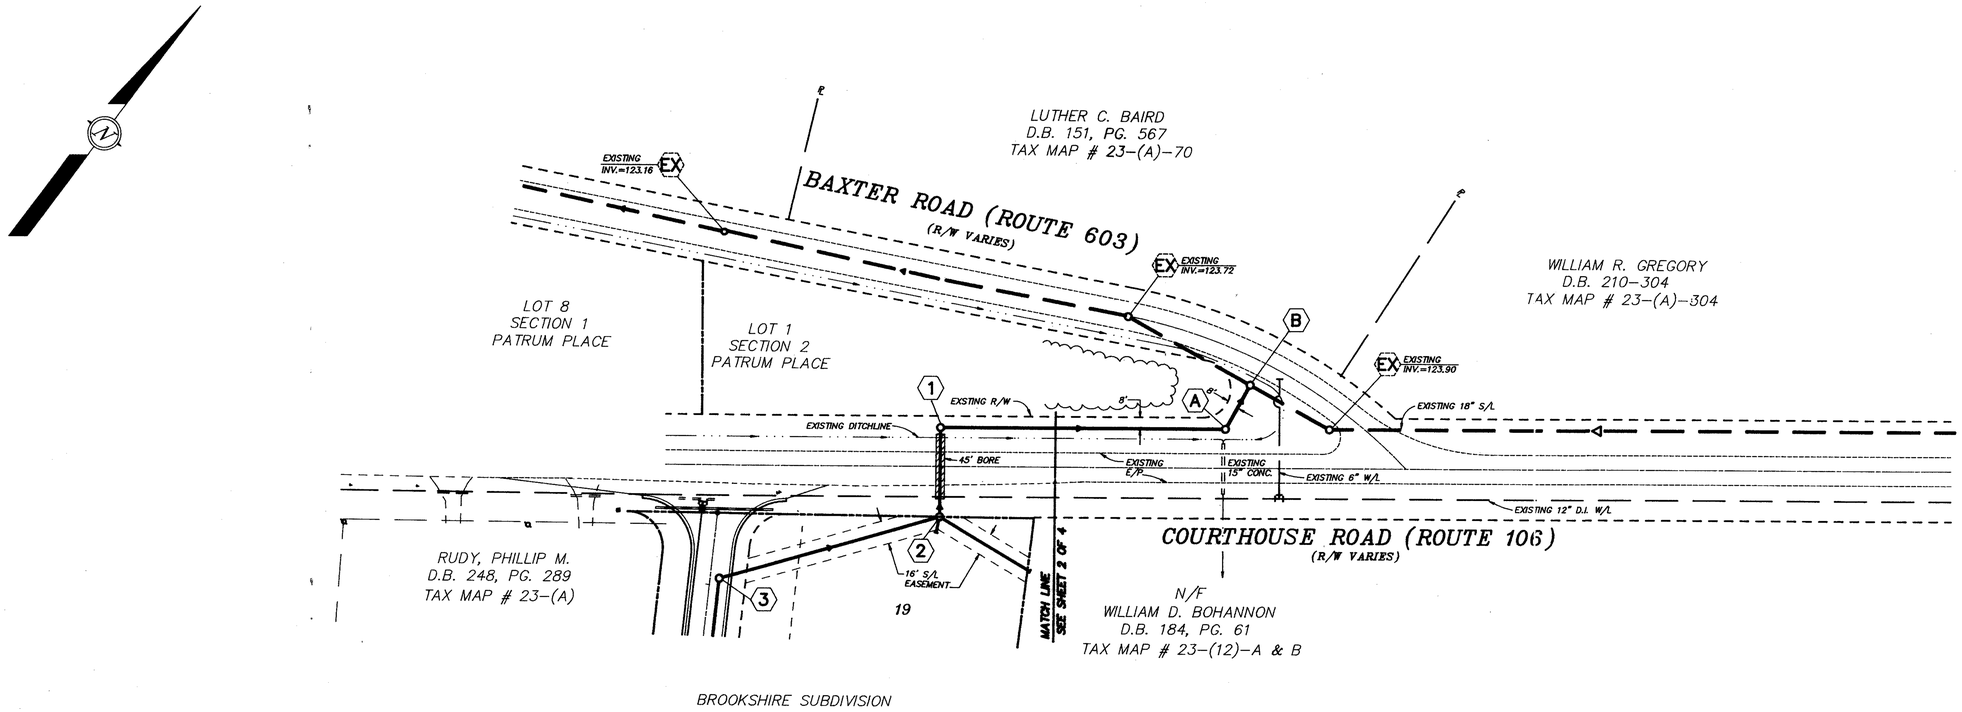

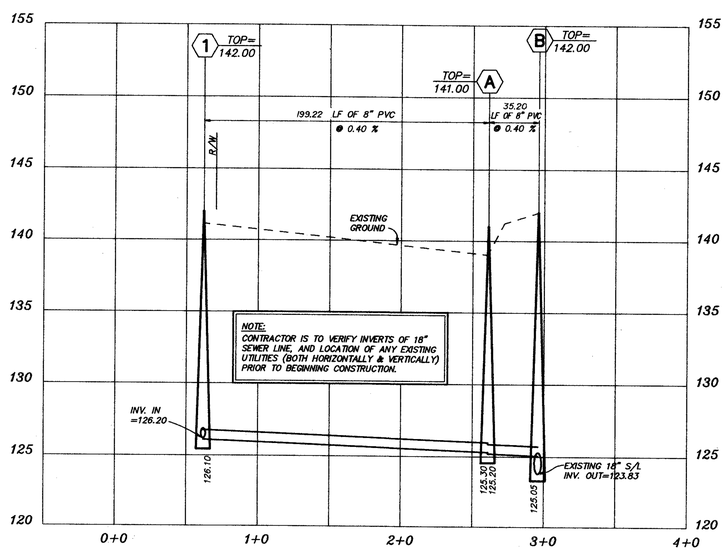

FINAL

711 NORTH COURTHOUSE ROAD
RICHMOND, VIRGINIA 23236
TELEPHONE: (804) 794-3500

8803 STAPLES MILL ROAD
RICHMOND, VIRGINIA 23228
TELEPHONE: (804) 262-7396

4411 CROSSING BOULEVARD
PRINCE GEORGE, VIRGINIA 23875
TELEPHONE: (804) 458-8685

PLANNERS * LANDSCAPE ARCHITECTS * ENGINEERS * ARCHITECTS * SURVEYORS

COMMONWEALTH OF VIRGINIA
EDWARD L. GLASS
No. 17564
PROFESSIONAL ENGINEER

DATE	REVISION DESCRIPTION

DATE: 6-15-92
DRAWN BY: B.R.G.
DESIGNED BY: D.A.J.
CHECKED BY: E.L.G.
SCALE: 1"=50'

BROOKSHIRE

RIVES DISTRICT * PRINCE GEORGE COUNTY, VIRGINIA

SEWER LINE EXTENSION PLAN/PROFILE

SHEET NO. 4 OF 4
JOB NO. 14934