LEGEND

FINISHED GRADE
EX. GROUND AT ℄
EX. GROUND 50' LEFT OF ℄
EX. GROUND 50' RIGHT OF ℄

MAINTAIN 3.5' MINIMUM COVER OVER WATERLINE

MAINTAIN 18" CLEARANCE AT CROSSING

S.L. LOT # - STA. + SEWER LATERAL

SCALE : HORIZONTAL : 1" = 100'
VERTICAL : 1" = 10'

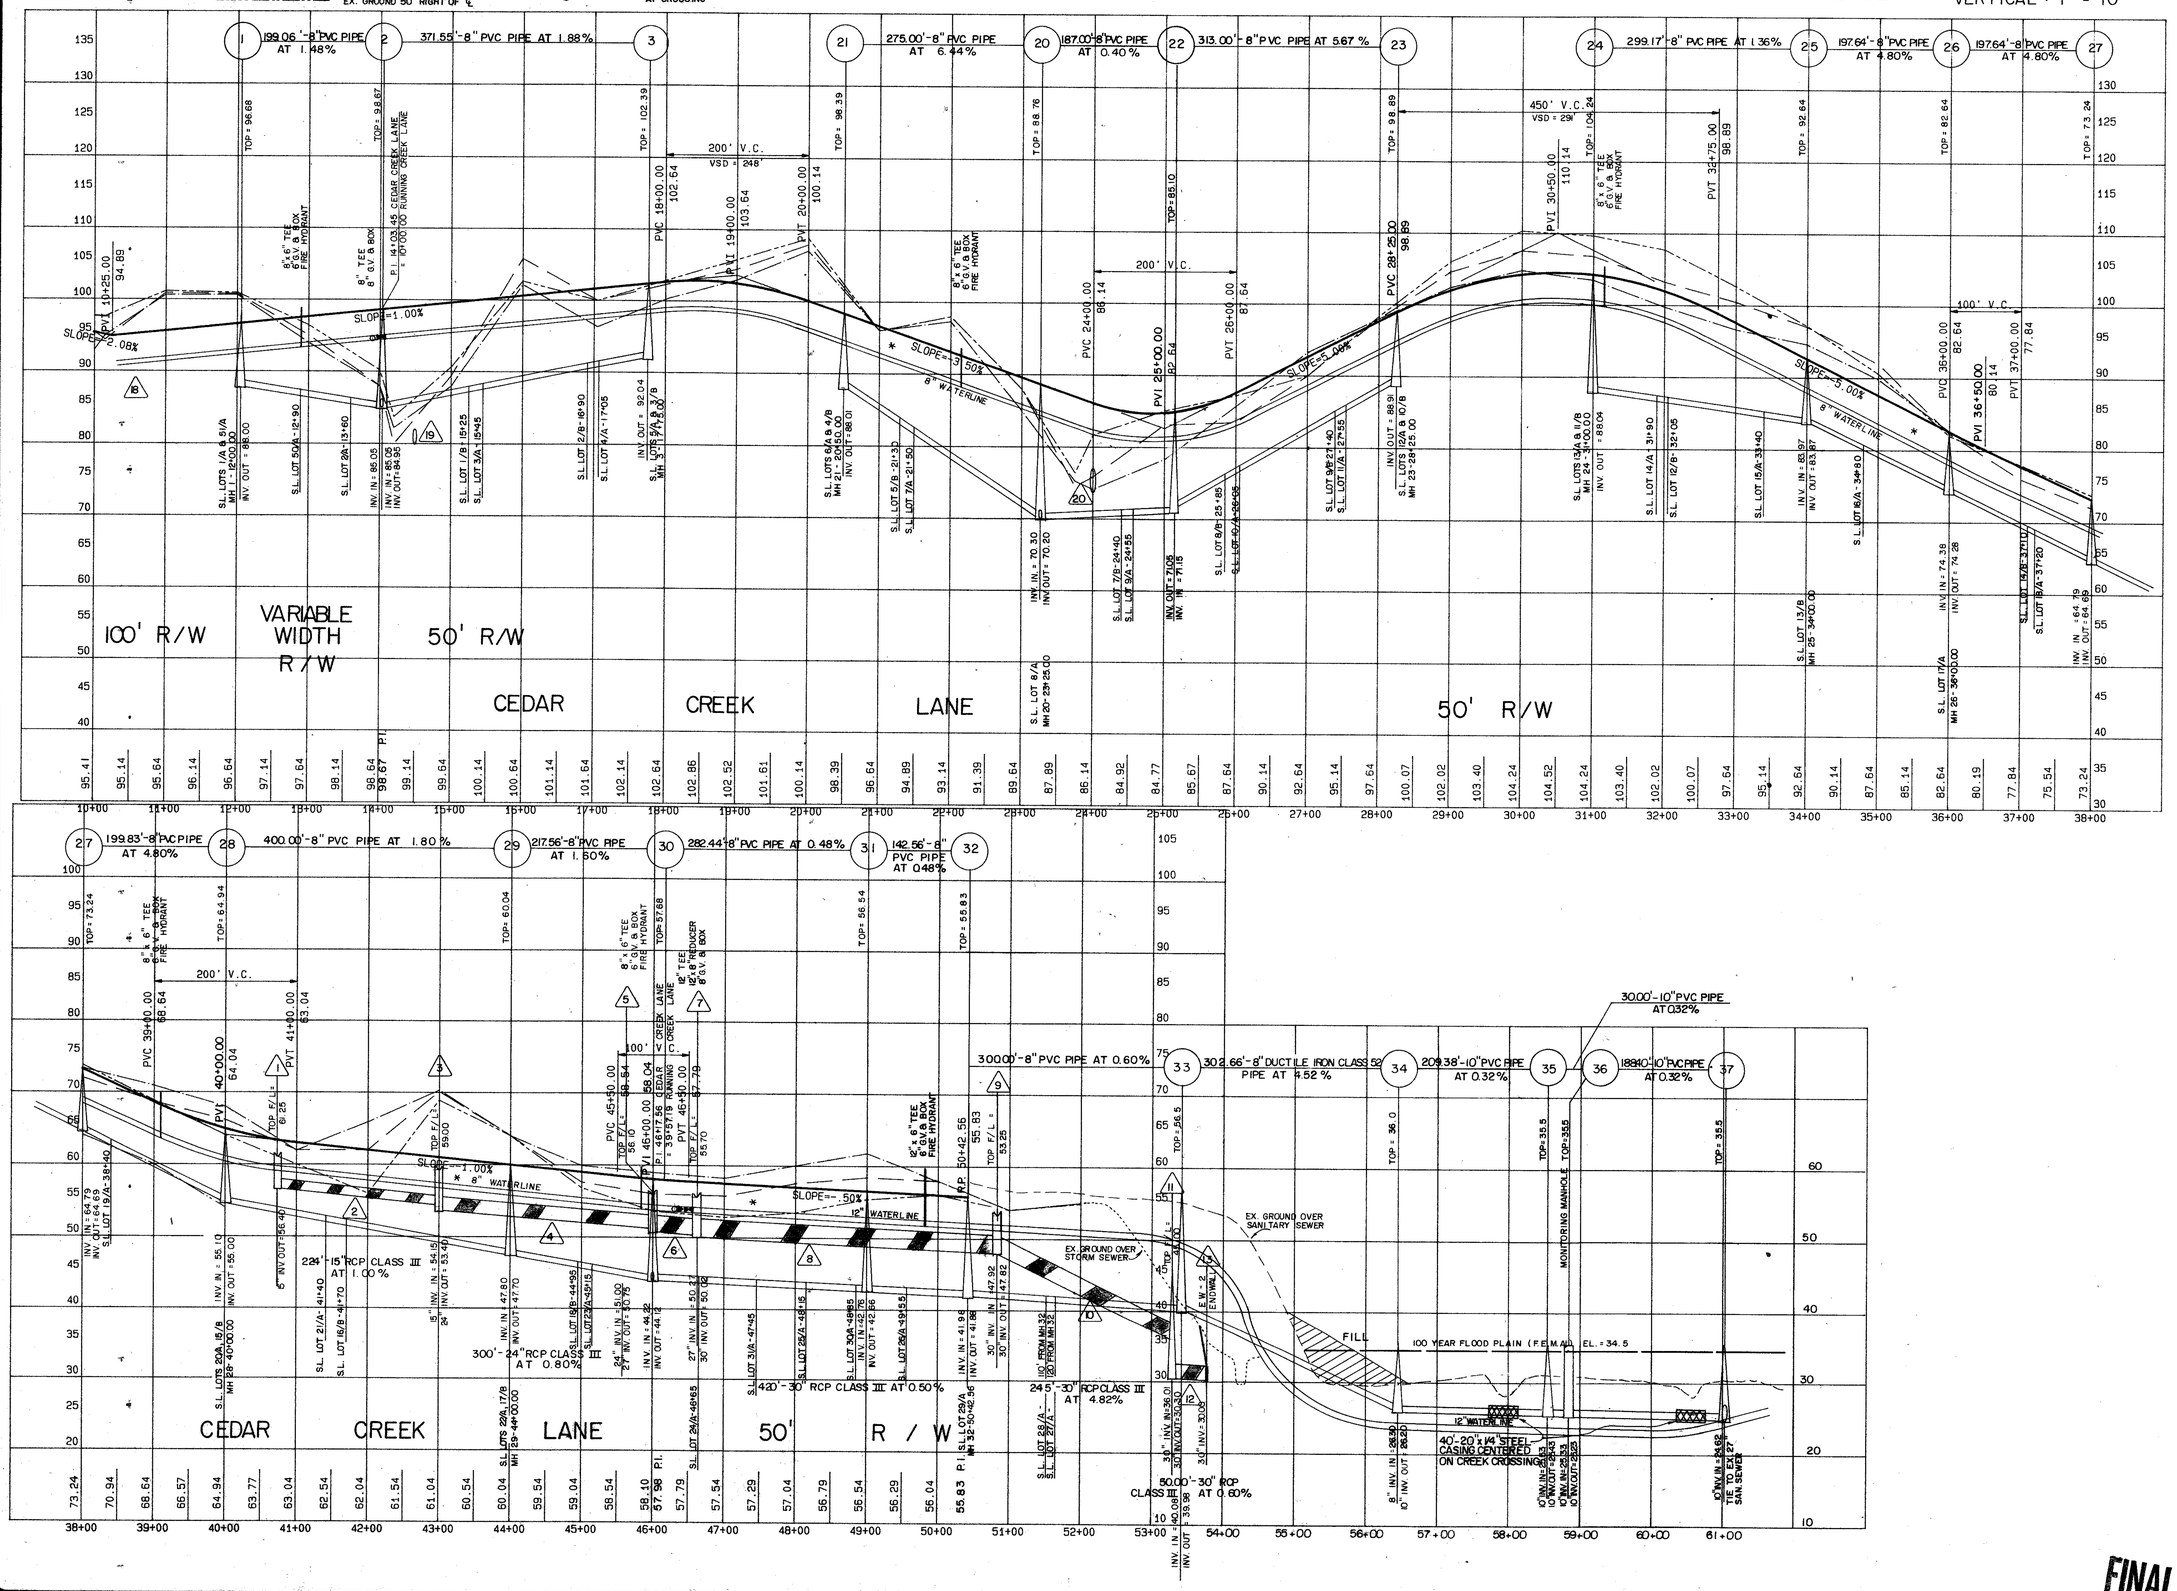

FINAL

CHARLES C. TOWNES & ASSOCIATES
Engineers, Planners, Land Surveyors
9842 Lori Road, Suite 201
Chesterfield, VA 23832
(804) 748-9011

COMMONWEALTH OF VIRGINIA
JEFFREY L. COLLINS
No. 01968
PROFESSIONAL ENGINEER

CEDAR CREEK SUBDIVISION
SECTION ONE
BLAND DISTRICT
PRINCE GEORGE COUNTY, VIRGINIA

PROFILES

REVISIONS

DATE	ITEM
10/20/95	PER COUNTY
12-1-95	PER REVIEW
3-20-96	PER COUNTY
7-11-96	

DATE 8/24/95
SCALE AS SHOWN
DRAWN BY HJH
CHECKED BY JTC
F.B. #
SHEET # 5