This drawing and the design shown is the property of Charles C. Townes & Associates, the reproduction, copying, or other use of this drawing without their written consent is prohibited and any infringement will be subject to legal action.
© 1991
Charles C. Townes & Associates

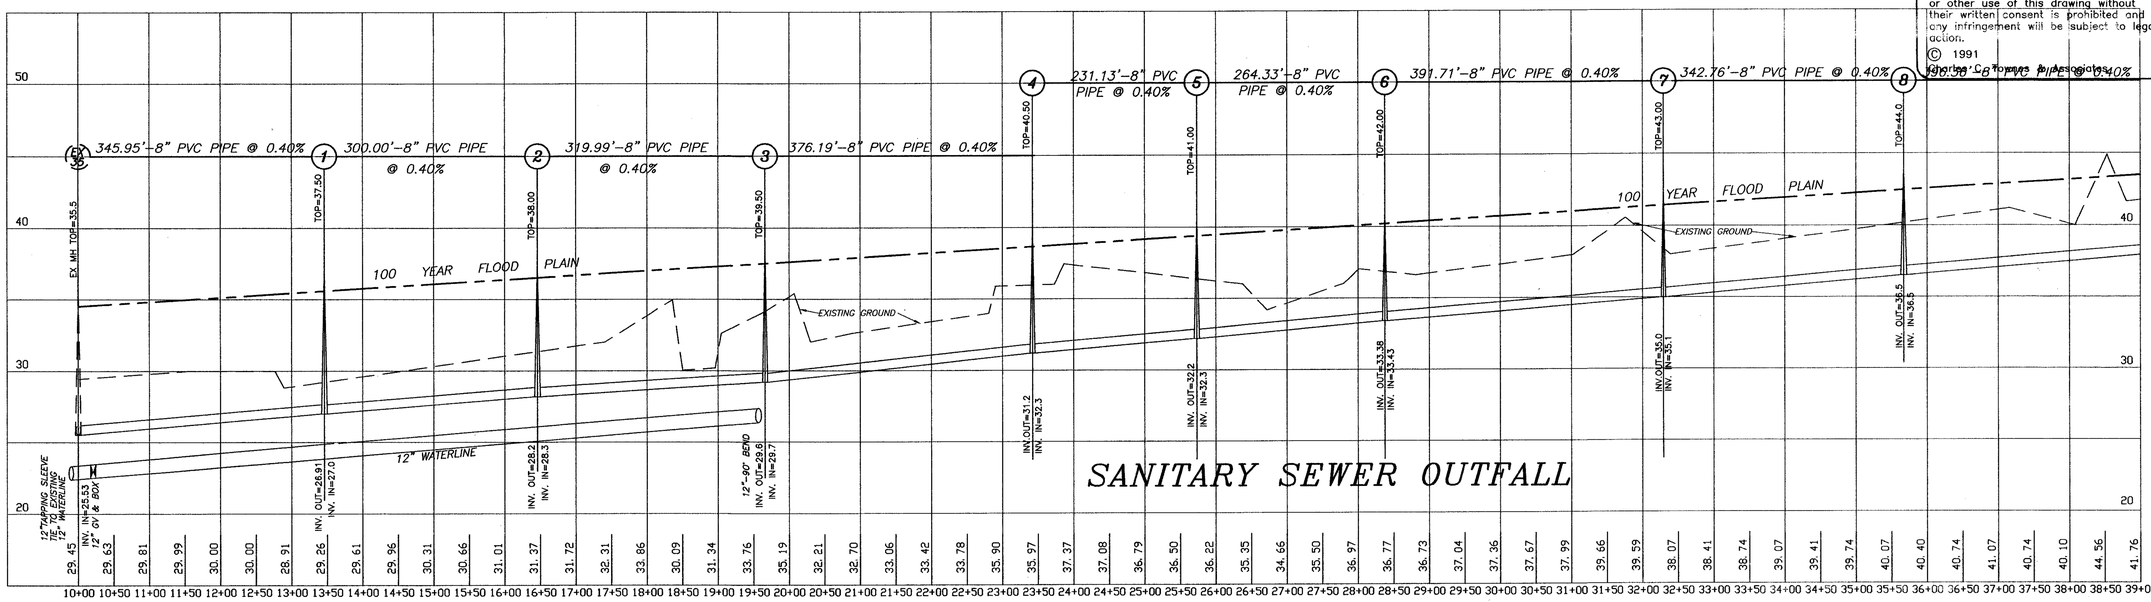

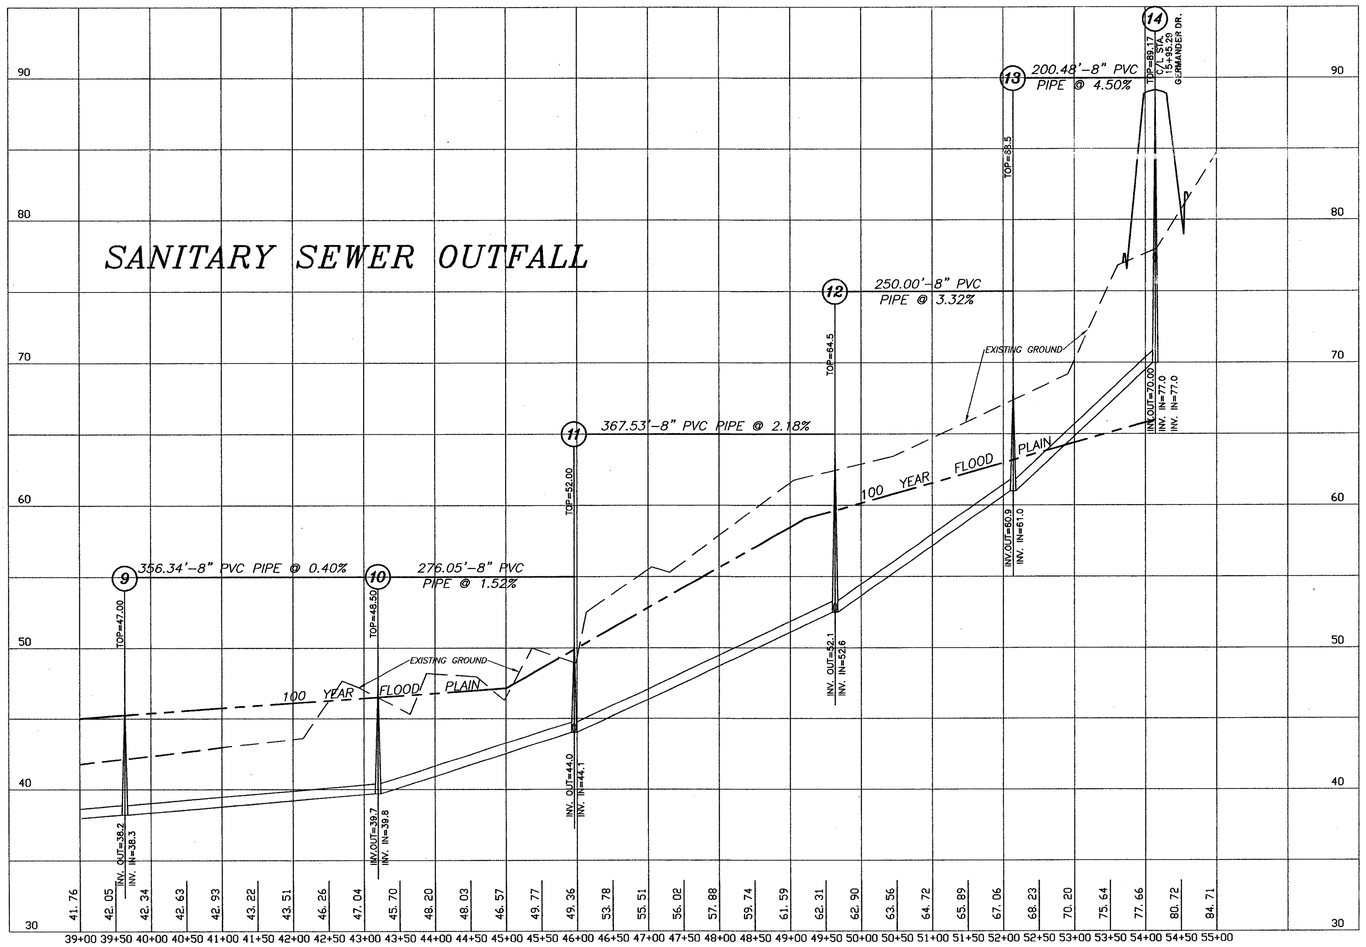

NOTE:
ALL MANHOLES LOCATED WITHIN THE 100 YEAR FLOOD PLAIN MUST HAVE TOPS EXTENDING ONE FOOT ABOVE THE 100 YEAR STORM ELEVATION WITHOUT INCLUDING THE HEIGHT OF THE FRAME AND COVER.

SCALE:
HORIZONTAL: 1" = 100'
VERTICAL: 1" = 5'

3½' of cover must be maintained over sanitary sewer or encased in concrete

FINAL

CHARLES C. TOWNES & ASSOCIATES, P.C.
Engineers, Planners, Land Surveyors
9850 Lori Road, Suite 201
Chesterfield, Virginia 23832
(804) 748-9011
FAX (804) 748-2590

COMMONWEALTH OF VIRGINIA
JEFFREY T. COLLINS
No. 013001
PROFESSIONAL ENGINEER

CEDAR CREEK SUBDIVISION
SECTION TWO
BLAND DISTRICT
PRINCE GEORGE COUNTY, VIRGINIA

PROFILE

REVISIONS

DATE	ITEM
4/15/98	
10/22/98	
1/5/99	

DATE 6/17/97
SCALE AS SHOWN
DRAWN BY HJH
CHECKED BY JTC
F.B. #
SHEET # 9 of 10