This drawing and the design shown is the property of Charles C. Townes & Associates, the reproduction, copying, or other use of this drawing without their written consent is prohibited and any infringement will be subject to legal action.
© 1991
Charles C. Townes & Associates

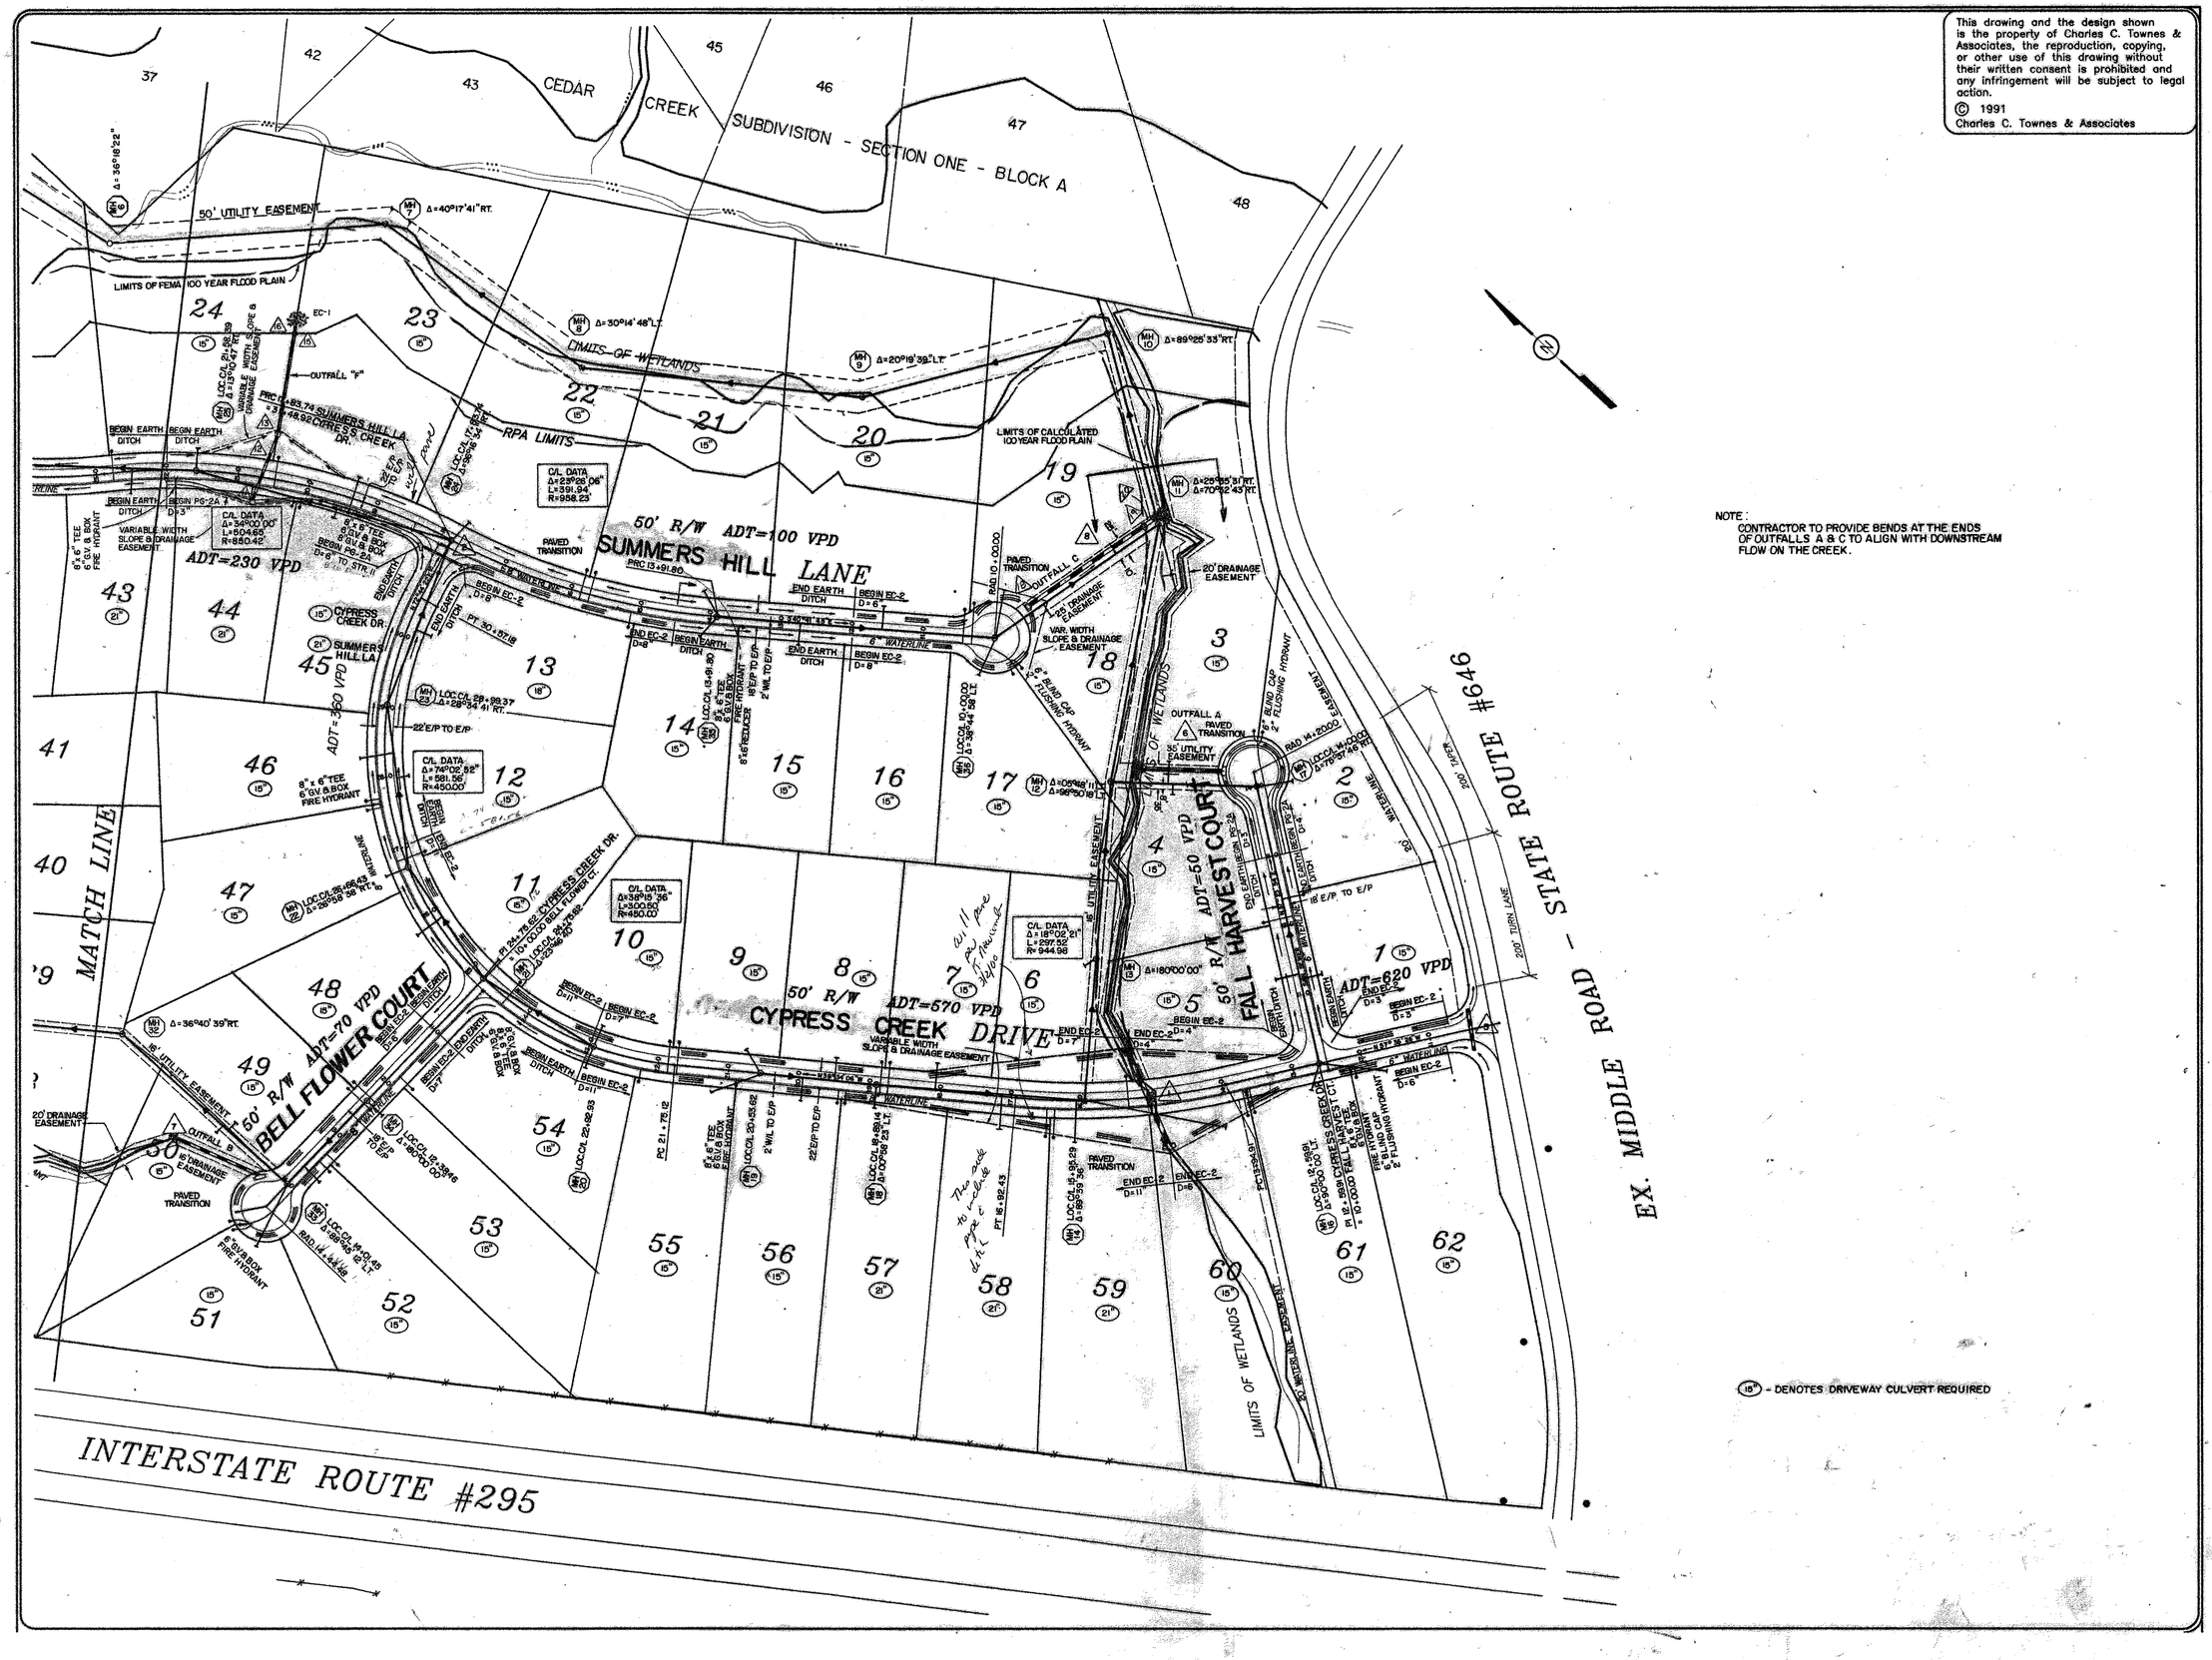

NOTE:
CONTRACTOR TO PROVIDE BENDS AT THE ENDS OF OUTFALLS A & C TO ALIGN WITH DOWNSTREAM FLOW ON THE CREEK.

(15") - DENOTES DRIVEWAY CULVERT REQUIRED

CHARLES C. TOWNES & ASSOCIATES, P.C.
Engineers, Planners, Land Surveyors
9850 Lori Road, Suite 201
Chesterfield, Virginia 23832
(804) 748-9011
FAX (804) 748-2590

COMMONWEALTH OF VIRGINIA
JOHN T. COLLINS
No. 013001
PROFESSIONAL ENGINEER

CEDAR CREEK WEST

BLAND DISTRICT
PRINCE GEORGE COUNTY, VA

PLAN

REVISIONS	
DATE	ITEM
4/15/98	
10/23/98	
1/5/99	
5/6/99	
8/31/99	

DATE
JUNE 17, 1997

SCALE
1" = 100'

DRAWN BY
RTT

CHECKED BY
JTC

F.B. #

SHEET #
4 of 10