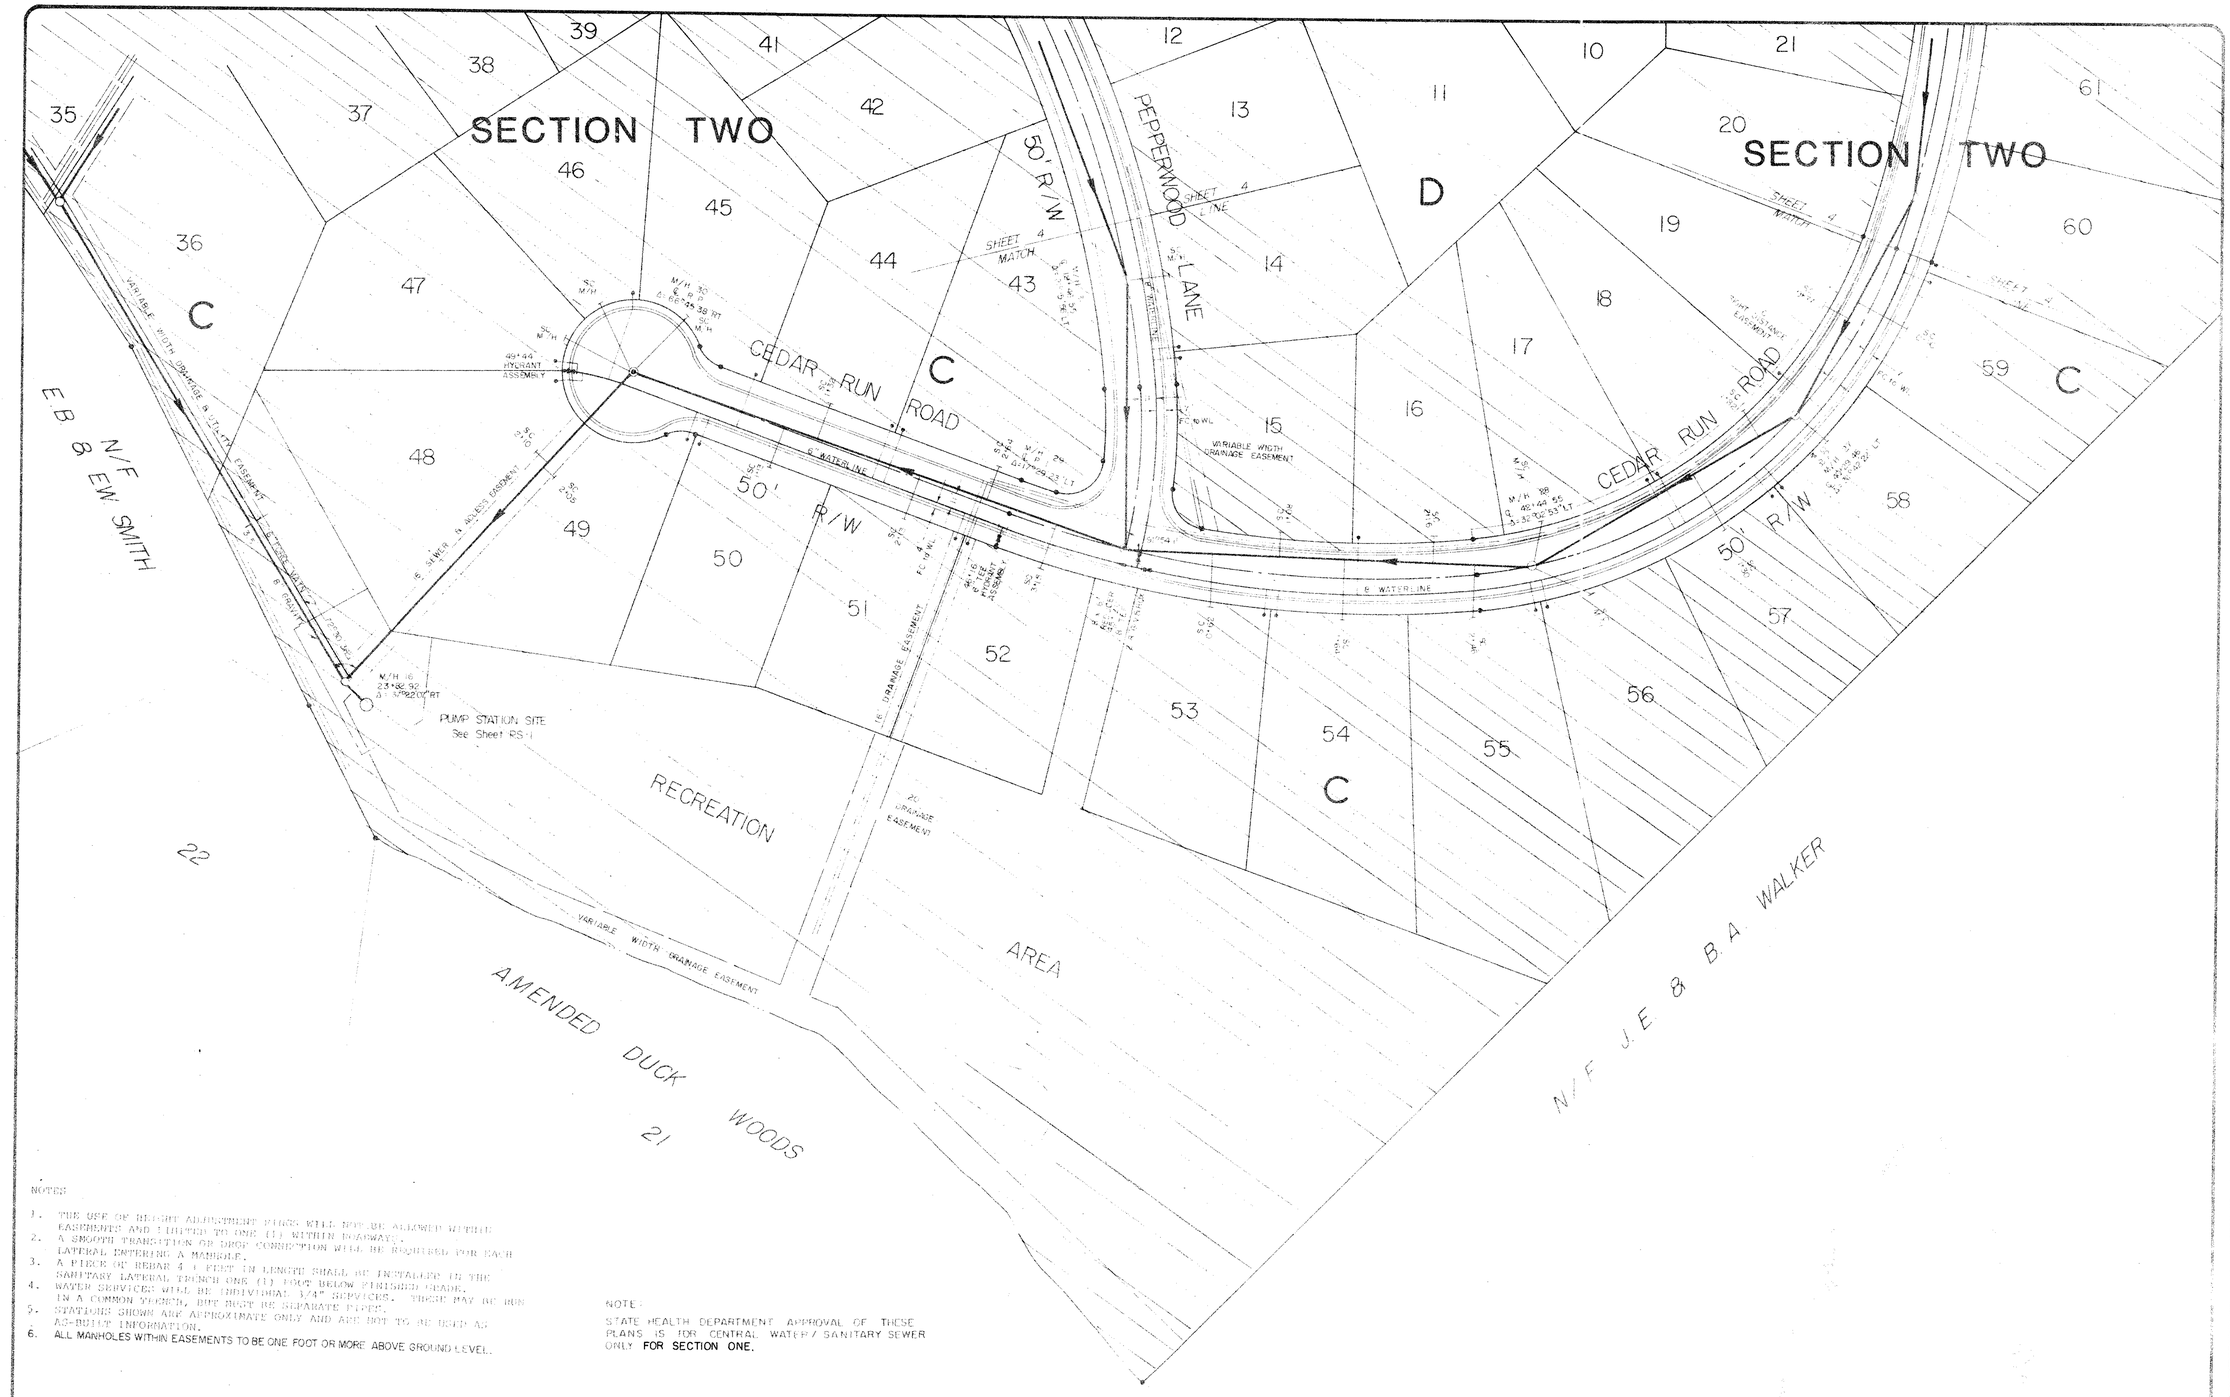

NOTES:

1. THE USE OF BLIGHT ALLEVIATIONS FINES WILL NOT BE ALLOWED WITHIN EASEMENTS AND LIMITED TO ONE (1) WITHIN DRIVEWAYS.
2. A SMOOTH TRANSITION OR DROP CONNECTION WILL BE REQUIRED FOR EACH LATERAL ENTERING A MANHOLE.
3. A PIECE OF REBAR 4 1 FEET IN LENGTH SHALL BE INSTALLED IN THE SANITARY LATERAL TRENCH ONE (1) FOOT BELOW FINISHED GRADE.
4. WATER SERVICES WILL BE INDIVIDUAL 1/2" SERVICES. THESE MAY BE RUN IN A COMMON TRENCH, BUT MUST BE SEPARATE PIPES.
5. STATIONS SHOWN ARE APPROXIMATE ONLY AND ARE NOT TO BE USED AS AS-BUILT INFORMATION.
6. ALL MANHOLES WITHIN EASEMENTS TO BE ONE FOOT OR MORE ABOVE GROUND LEVEL.

NOTE:

STATE HEALTH DEPARTMENT APPROVAL OF THESE PLANS IS FOR CENTRAL WATER / SANITARY SEWER ONLY **FOR SECTION ONE.**

FINAL

CHARLES C. TOWNES & ASSOCIATES
Engineers, Planners, Land Surveyors
110 Norfolk Ave., P.O. Box 97
Colonial Heights, Va. 23834
804-520-6766

CEDARWOOD
SECTIONS ONE & TWO
RIVES DISTRICT
PRINCE GEORGE COUNTY, VIRGINIA

UTILITIES PLAN

REVISIONS

DATE	ITEM

DATE 1-8-68
SCALE 50'
DRAWN BY NJH
CHECKED BY F.B.
SHEET 2