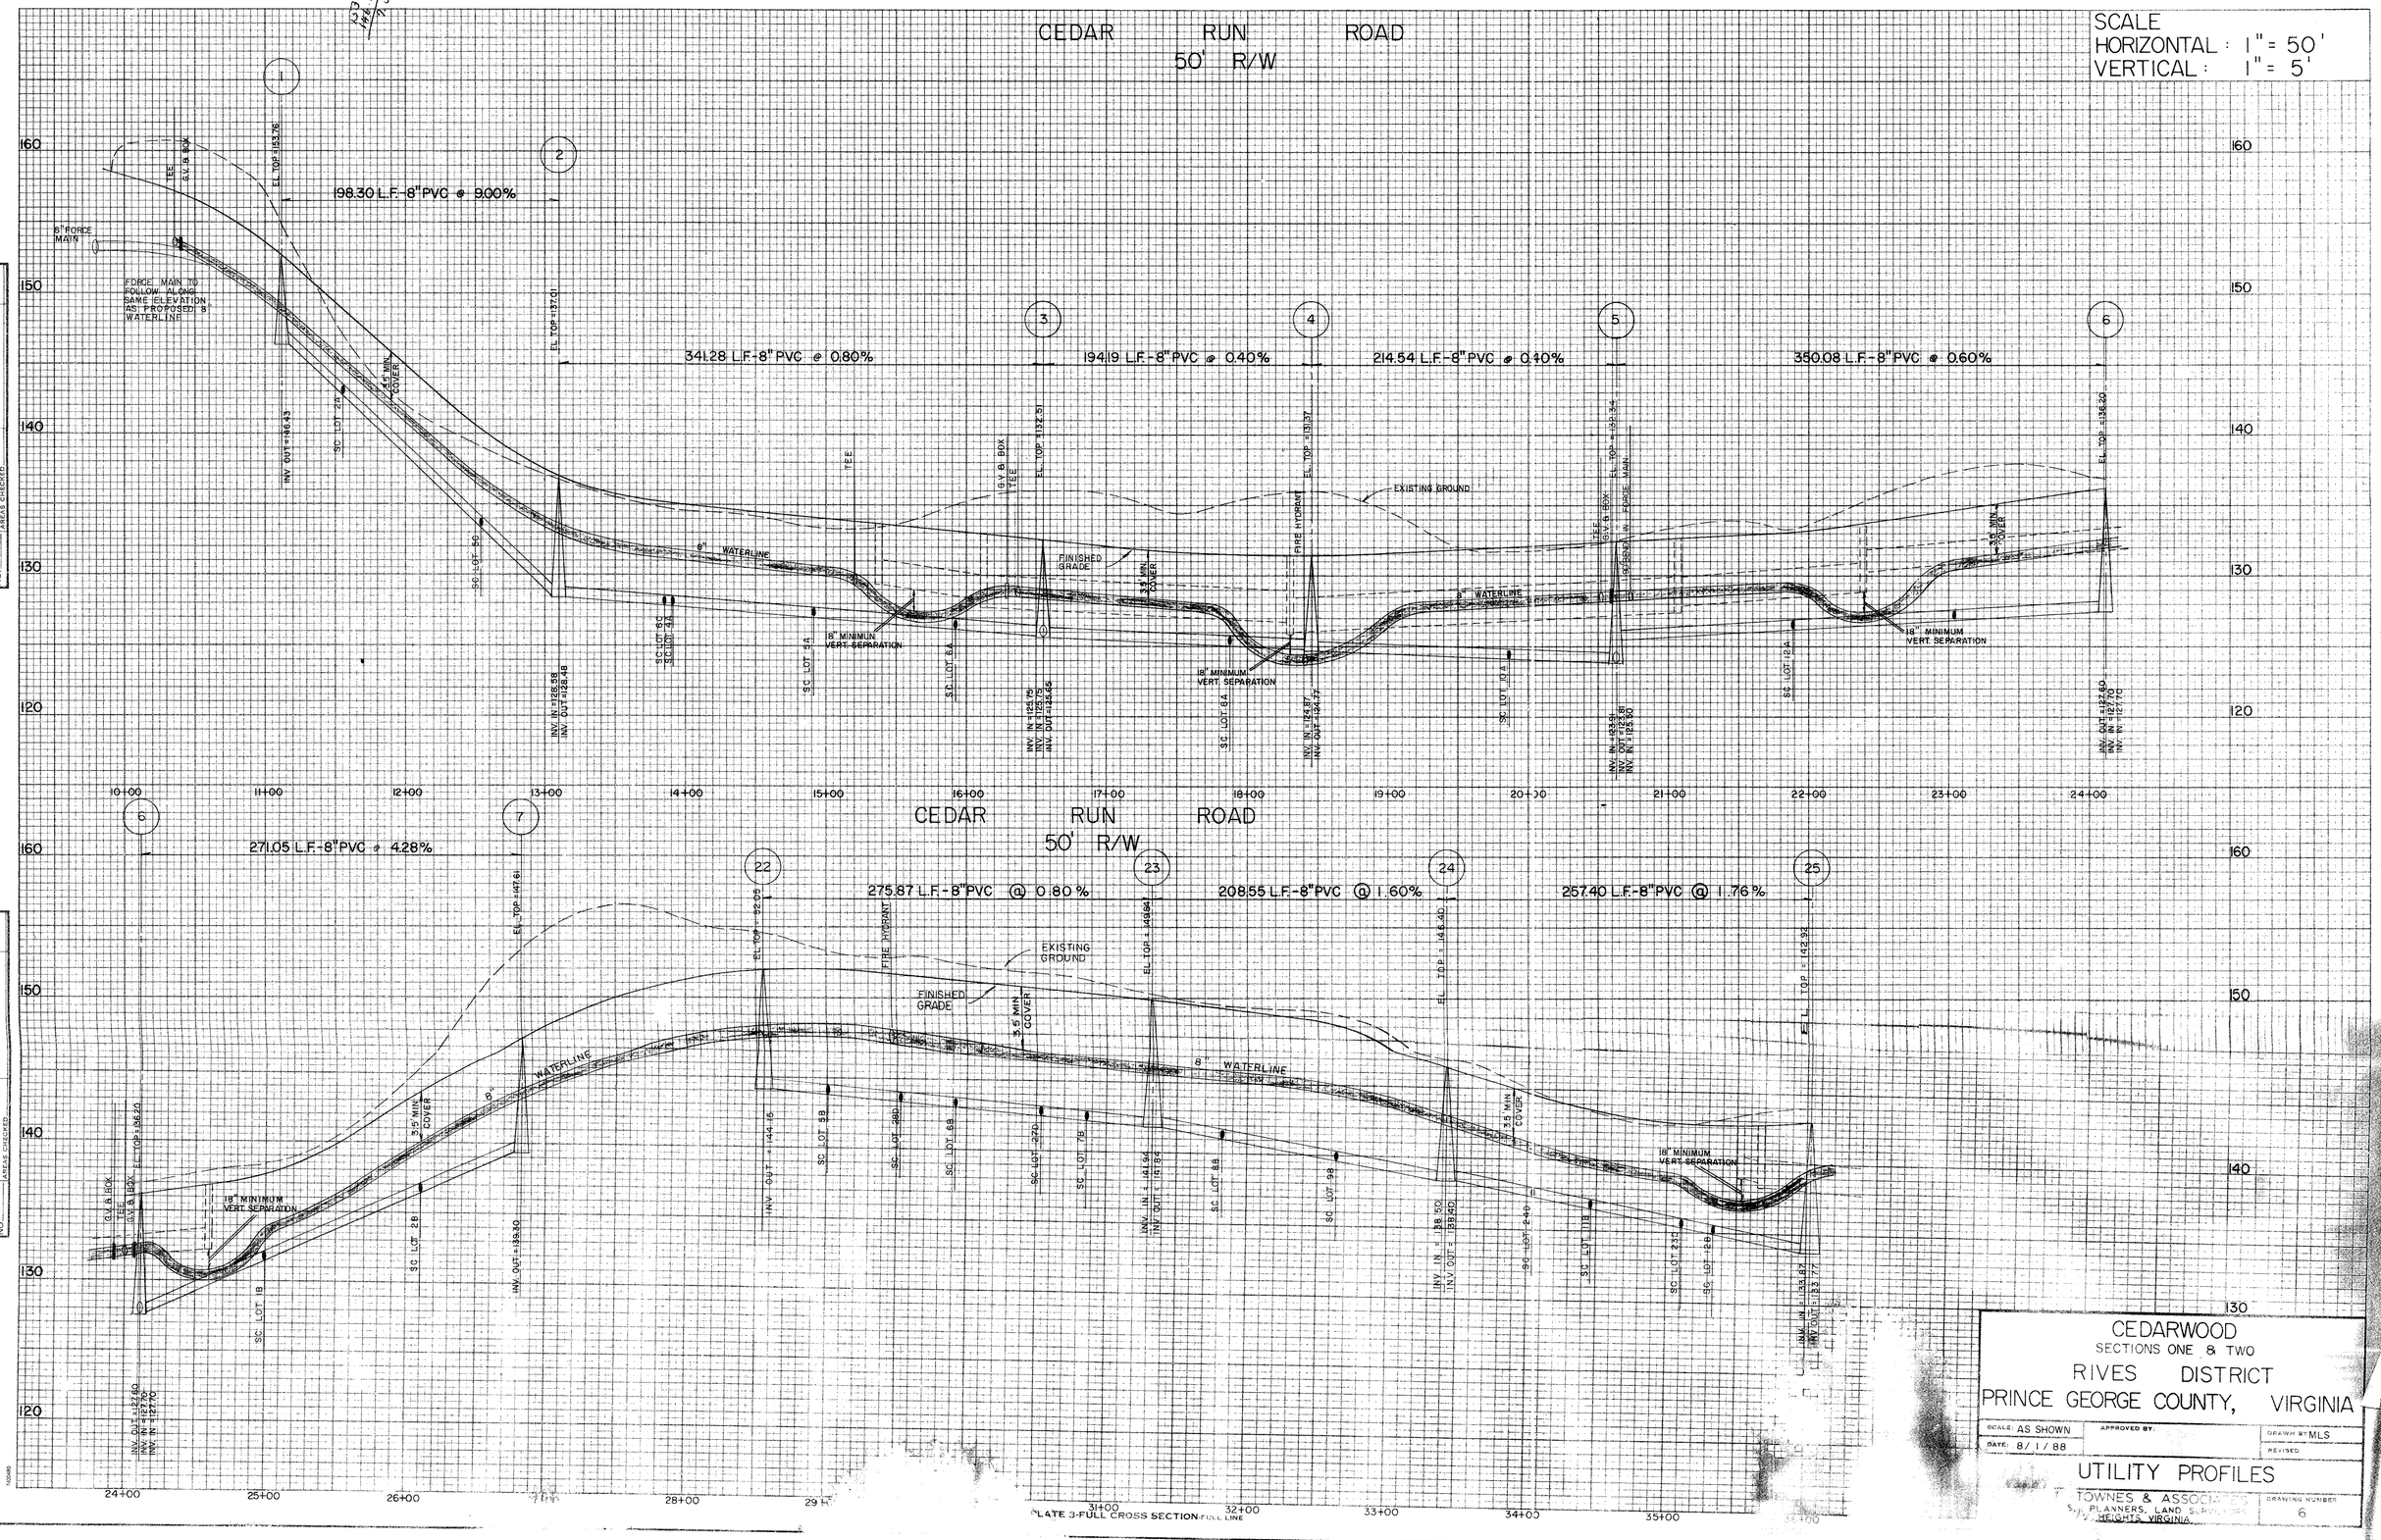
CEDAR RUN ROAD
50' R/W
SCALE
HORIZONTAL : 1" = 50'
VERTICAL : 1" = 5'
198.30 L.F.-8" PVC @ 9.00%
341.28 L.F.-8" PVC @ 0.80%
194.19 L.F.-8" PVC @ 0.40%
214.54 L.F.-8" PVC @ 0.40%
350.08 L.F.-8" PVC @ 0.60%
271.05 L.F.-8" PVC @ 4.28%
275.87 L.F.-8" PVC @ 0.80%
208.55 L.F.-8" PVC @ 1.60%
257.40 L.F.-8" PVC @ 1.76%
6" FORCE MAIN
FORCE MAIN TO FOLLOW ALONG SAME ELEVATION AS PROPOSED 8" WATERLINE
8" WATERLINE
EXISTING GROUND
FINISHED GRADE
3.5' MIN. COVER
18" MINIMUM VERT. SEPARATION
FIRE HYDRANT
TEE
G.V. & BOX
EL. TOP = 153.76
EL. TOP = 137.01
EL. TOP = 132.51
EL. TOP = 131.37
EL. TOP = 132.34
EL. TOP = 135.20
EL. TOP = 147.61
EL. TOP = 152.05
EL. TOP = 149.84
EL. TOP = 145.40
EL. TOP = 142.92
INV. OUT = 146.43
INV. IN = 126.58
INV. OUT = 128.48
INV. IN = 124.79
INV. OUT = 125.66
INV. IN = 124.87
INV. OUT = 124.77
INV. IN = 133.61
INV. OUT = 132.81
INV. IN = 129.90
INV. OUT = 127.60
INV. IN = 127.70
INV. OUT = 144.16
INV. IN = 141.94
INV. OUT = 141.84
INV. IN = 138.50
INV. OUT = 138.90
INV. OUT = 139.30
INV. IN = 134.87
INV. OUT = 133.77
SC LOT 2A
SC LOT 5A
SC LOT 6A
SC LOT 8A
SC LOT 10A
SC LOT 12A
SC LOT 2B
SC LOT 1B
SC LOT 5B
SC LOT 6B
SC LOT 7B
SC LOT 8B
SC LOT 9B
SC LOT 11B
SC LOT 23B
SC LOT 24B
10+00
11+00
12+00
13+00
14+00
15+00
16+00
17+00
18+00
19+00
20+00
21+00
22+00
23+00
24+00
25+00
26+00
28+00
29+
31+00
32+00
33+00
34+00
35+00
160
150
140
130
120
PLATE 3-FULL CROSS SECTION-FULL LINE
FINAL SURVEY
NOTE BOOK NO.
AREAS CHECKED
ORIGINAL SURVEY
SURVEYED
PLOTTED
TEMPLATE
AREAS
BY
DATE
CEDARWOOD
SECTIONS ONE & TWO
RIVES DISTRICT
PRINCE GEORGE COUNTY, VIRGINIA
SCALE: AS SHOWN
DATE: 8/1/88
APPROVED BY:
DRAWN BY MLS
REVISED
UTILITY PROFILES
TOWNES & ASSOCIATES
PLANNERS, LAND SURVEYORS
HEIGHTS, VIRGINIA
DRAWING NUMBER
6
FINAL