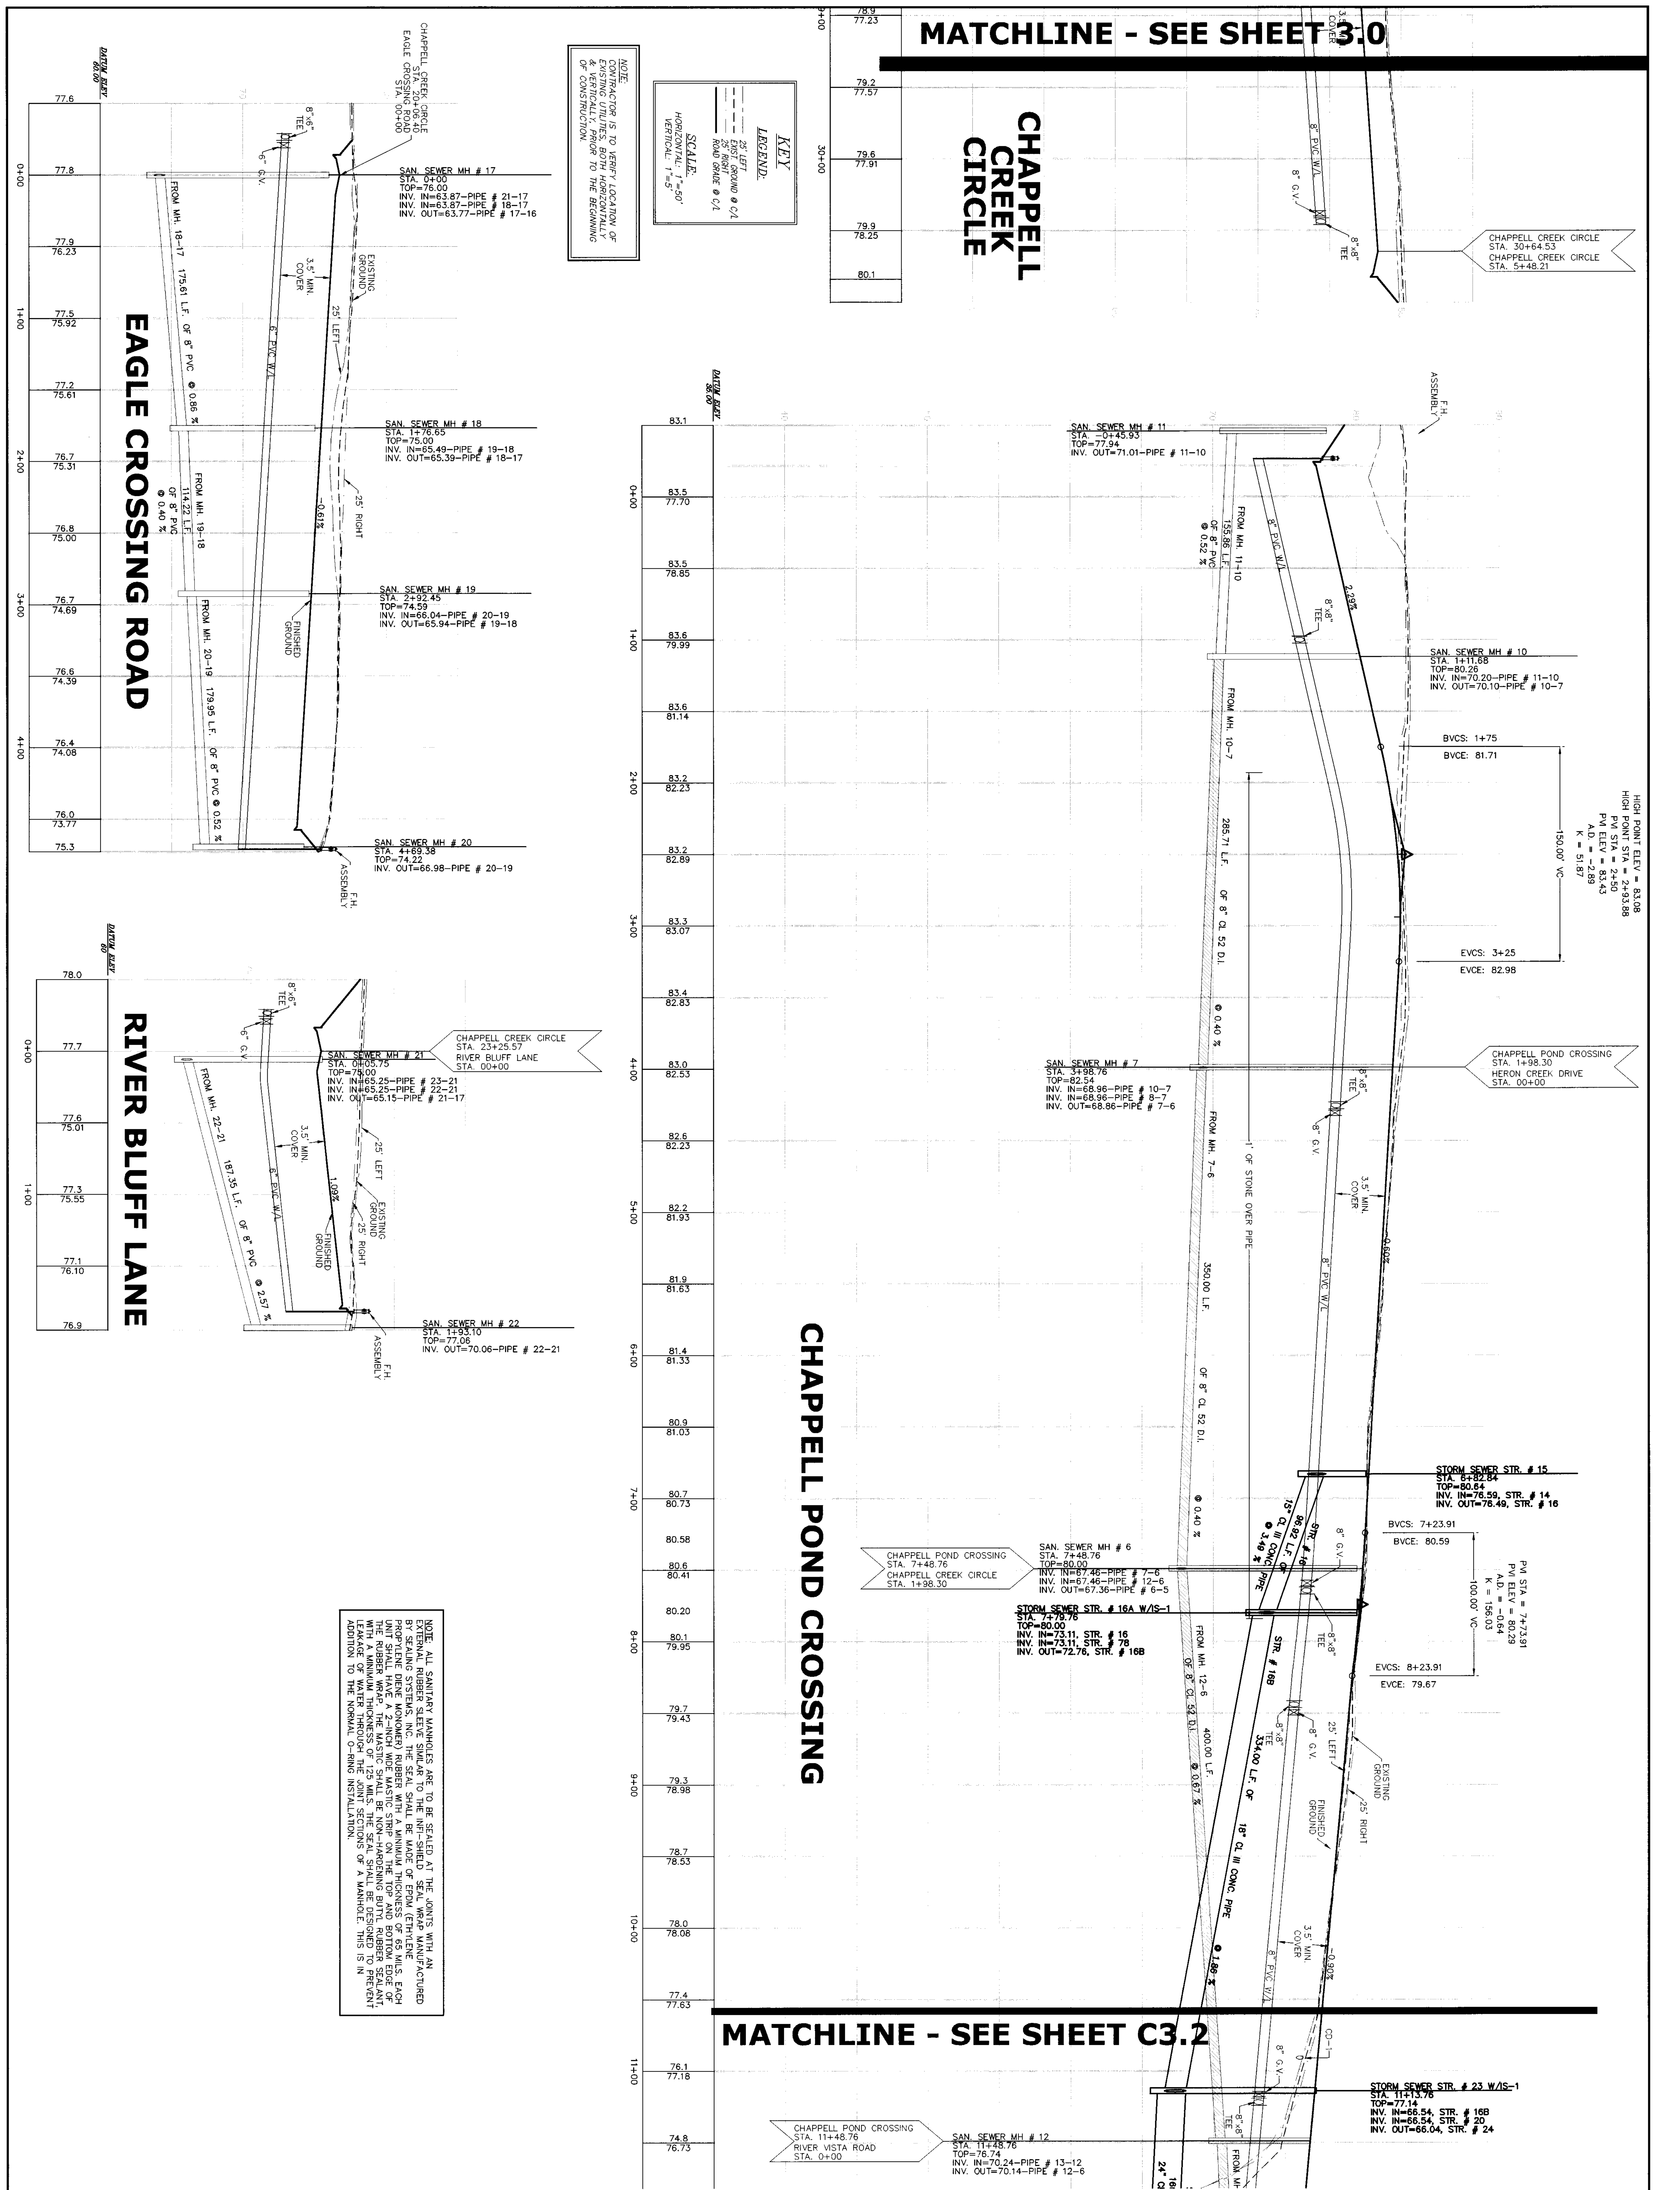

TIMMONS GROUP

YOUR VISION ACHIEVED THROUGH OURS.

VIRGINIA | NORTH CAROLINA | WEST VIRGINIA

THIS DRAWING PREPARED AT THE
PRINCE GEORGE OFFICE
4260 Crossings Blvd | Prince George, VA 23875
TEL 804.541.6600 FAX 804.751.0798 www.timmons.com

Site Development | Residential | Infrastructure | Technology

COMMONWEALTH OF VIRGINIA
DERRICK K. JOHNSON
Lic. No. 24791
11-23-05
PROFESSIONAL ENGINEER

SHEET NO.	JOB NO.	
C3.1	22595	CHAPPELL CREEK ON THE JAMES BLAND DISTRICT * PRINCE GEORGE COUNTY, VIRGINIA PROFILES

SCALE	DESIGNED BY	CHECKED BY	DRAWN BY	DATE
VERT: 1"=5' HORIZ: 1"=50'	K. HALPAUS	D. JOHNSON	K. HALPAUS	12/12/05

DATE	REVISION DESCRIPTION	DATE	REVISION DESCRIPTION
02-16-06	COUNTY COMMENTS		
11-23-09	COUNTY COMMENTS		

These plans and associated documents are the exclusive property of TIMMONS GROUP and may not be reproduced in whole or in part and shall not be used for any purpose whatsoever, inclusive, but not limited to construction, bidding, and/or construction staking without the express written consent of TIMMONS GROUP.