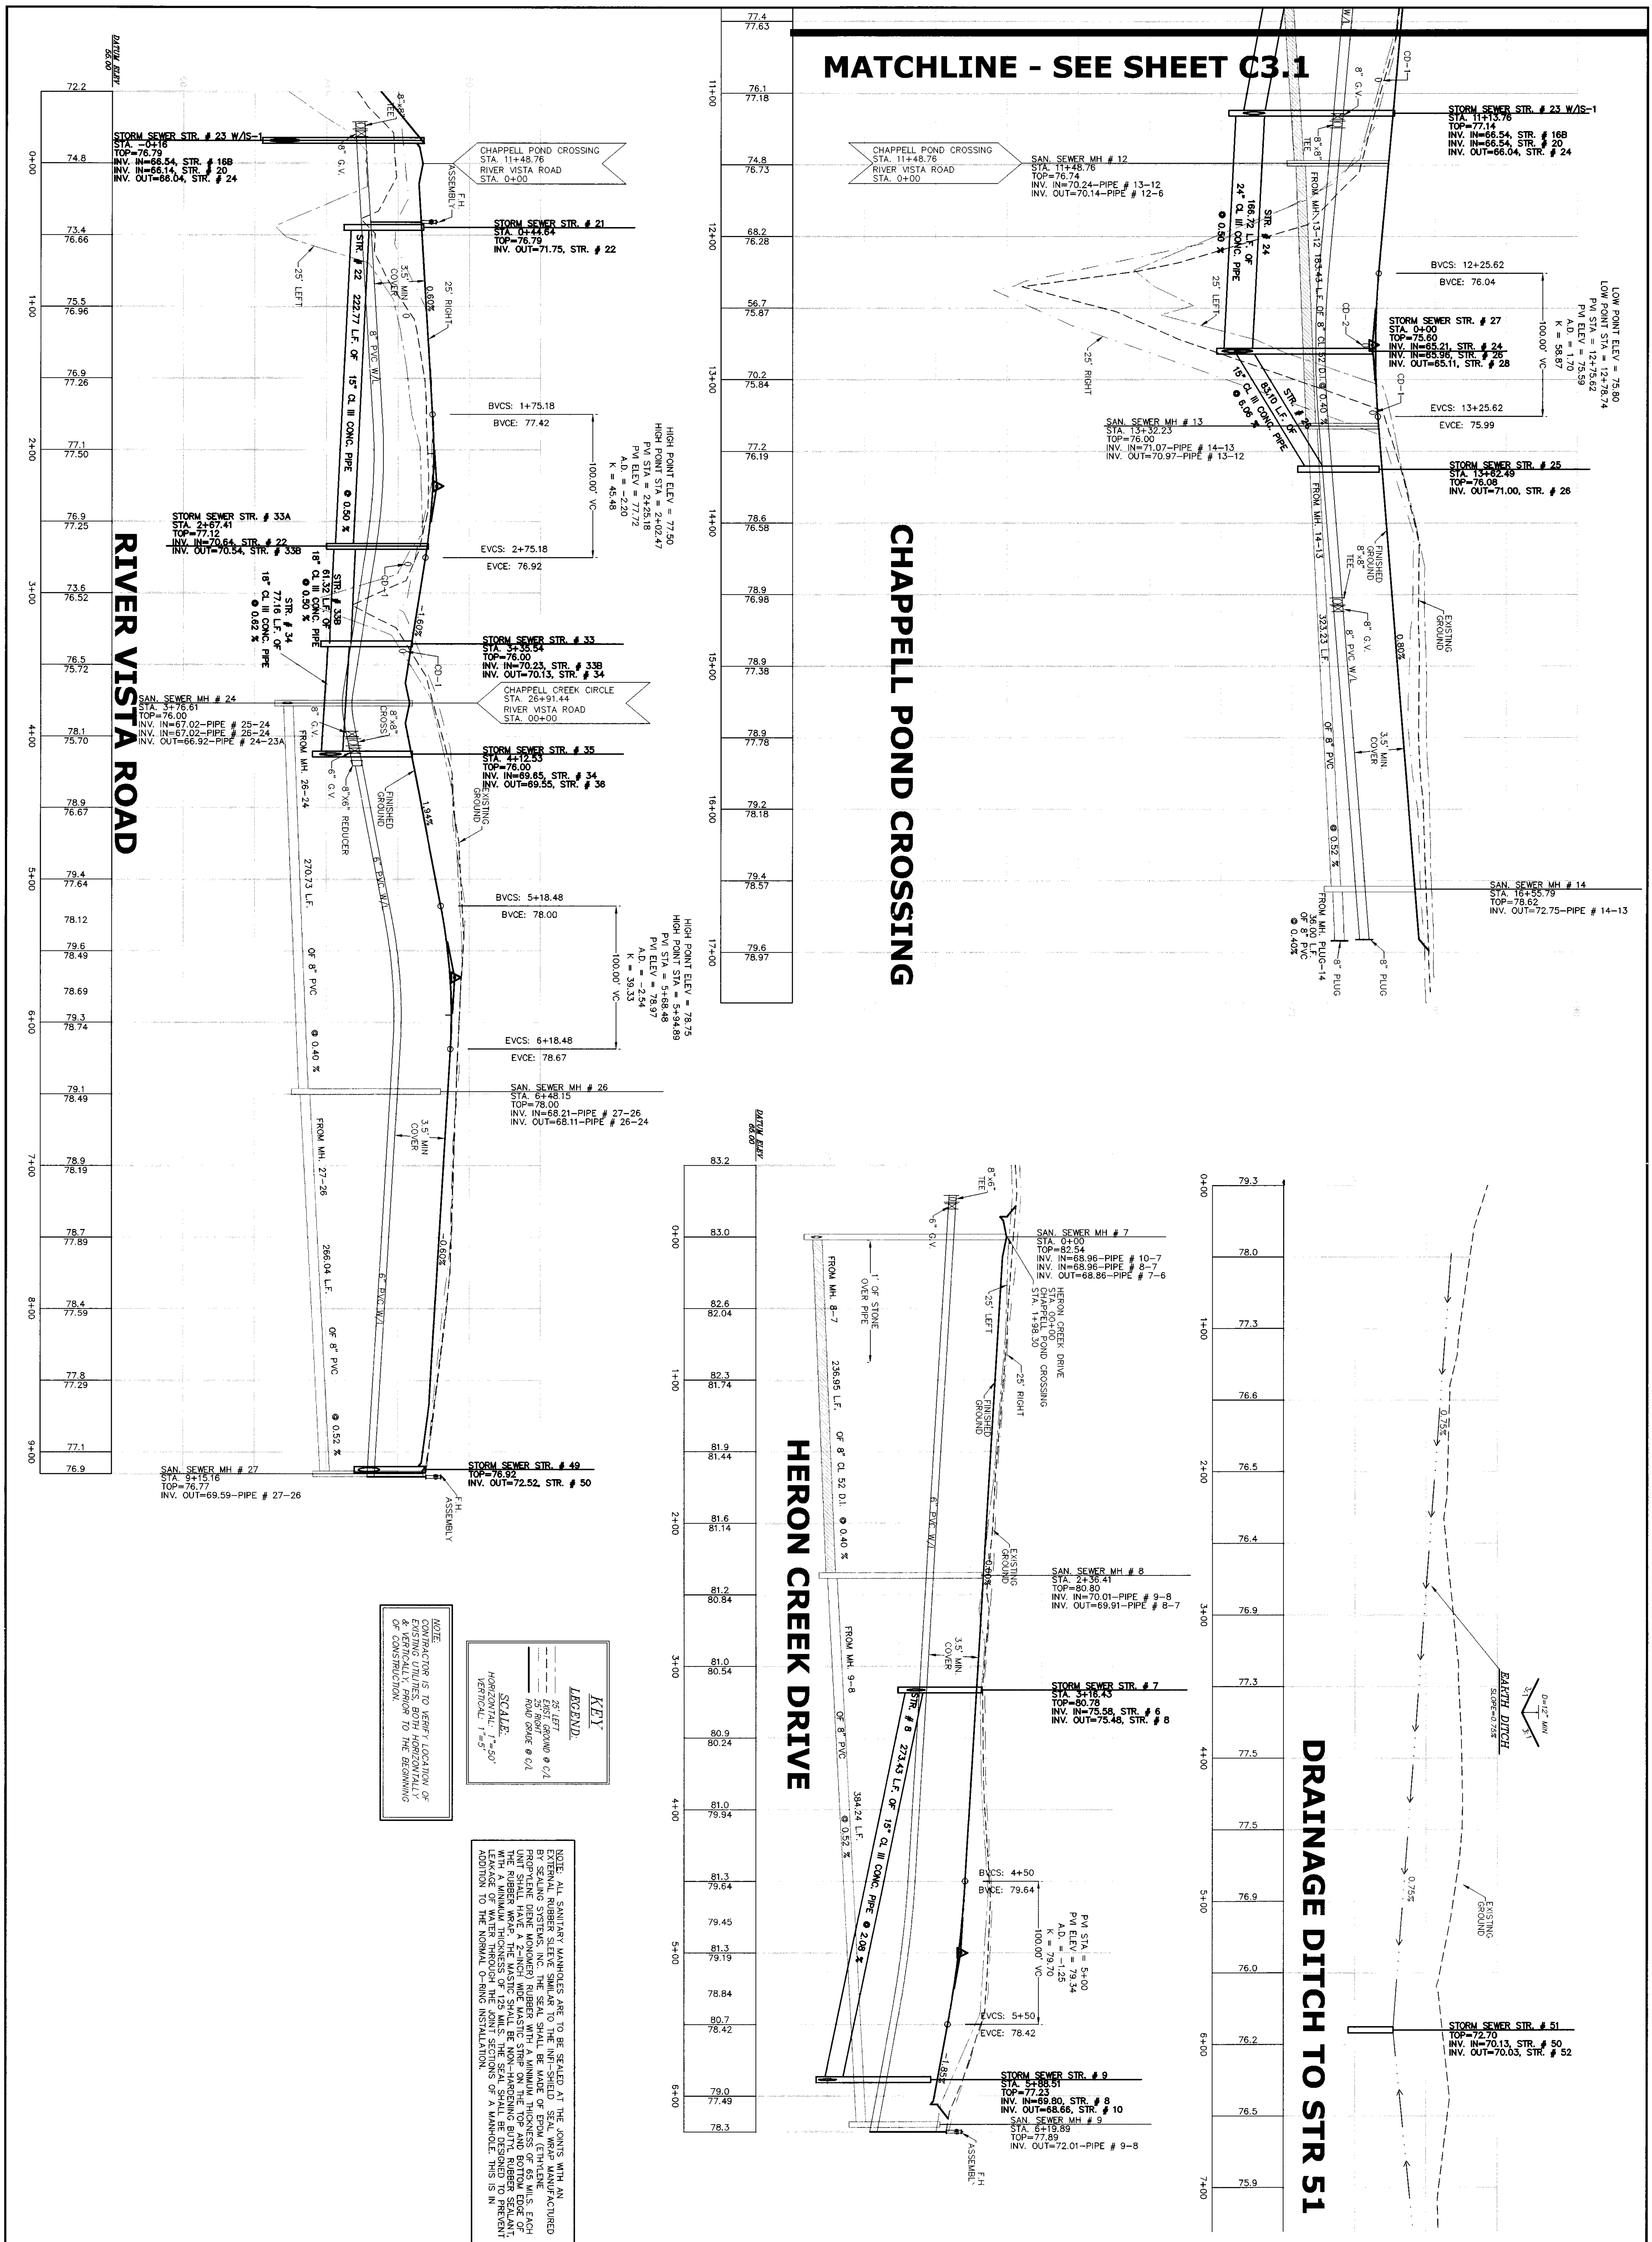

TIMMONS GROUP

YOUR VISION ACHIEVED THROUGH OURS.

VIRGINIA | NORTH CAROLINA | WEST VIRGINIA

THIS DRAWING PREPARED AT THE
PRINCE GEORGE OFFICE
4260 Crossings Blvd | Prince George, VA 23875
TEL 804.541.6600 FAX 804.751.0798 www.timmons.com

Site Development | Residential | Infrastructure | Technology

COMMONWEALTH OF VIRGINIA
Registered Professional Engineer
No. 055-10
Kirk N. Johnson

DATE	REVISION DESCRIPTION	DATE	REVISION DESCRIPTION
02-16-06	COUNTY COMMENTS		
05-01-06	COUNTY COMMENTS		
09-30-09	COUNTY COMMENTS		
11-23-09	COUNTY COMMENTS		
05-05-10	COUNTY COMMENTS		

DRAWN BY: K. HALPAUS
DATE: 12/12/05
DESIGNED BY: K. HALPAUS
CHECKED BY: D. JOHNSON
SCALE: VERT. 1"=5' HORIZ. 1"=50'

CHAPPELL CREEK ON THE JAMES

BLAND DISTRICT * PRINCE GEORGE COUNTY, VIRGINIA

PROFILES

JOB NO.: 22595

SHEET NO.: C3.2

These plans and associated documents are the exclusive property of TIMMONS GROUP and may not be reproduced in whole or in part and shall not be used for any purpose whatsoever, inclusive, but not limited to construction, bidding, and/or construction staking without the express written consent of TIMMONS GROUP.