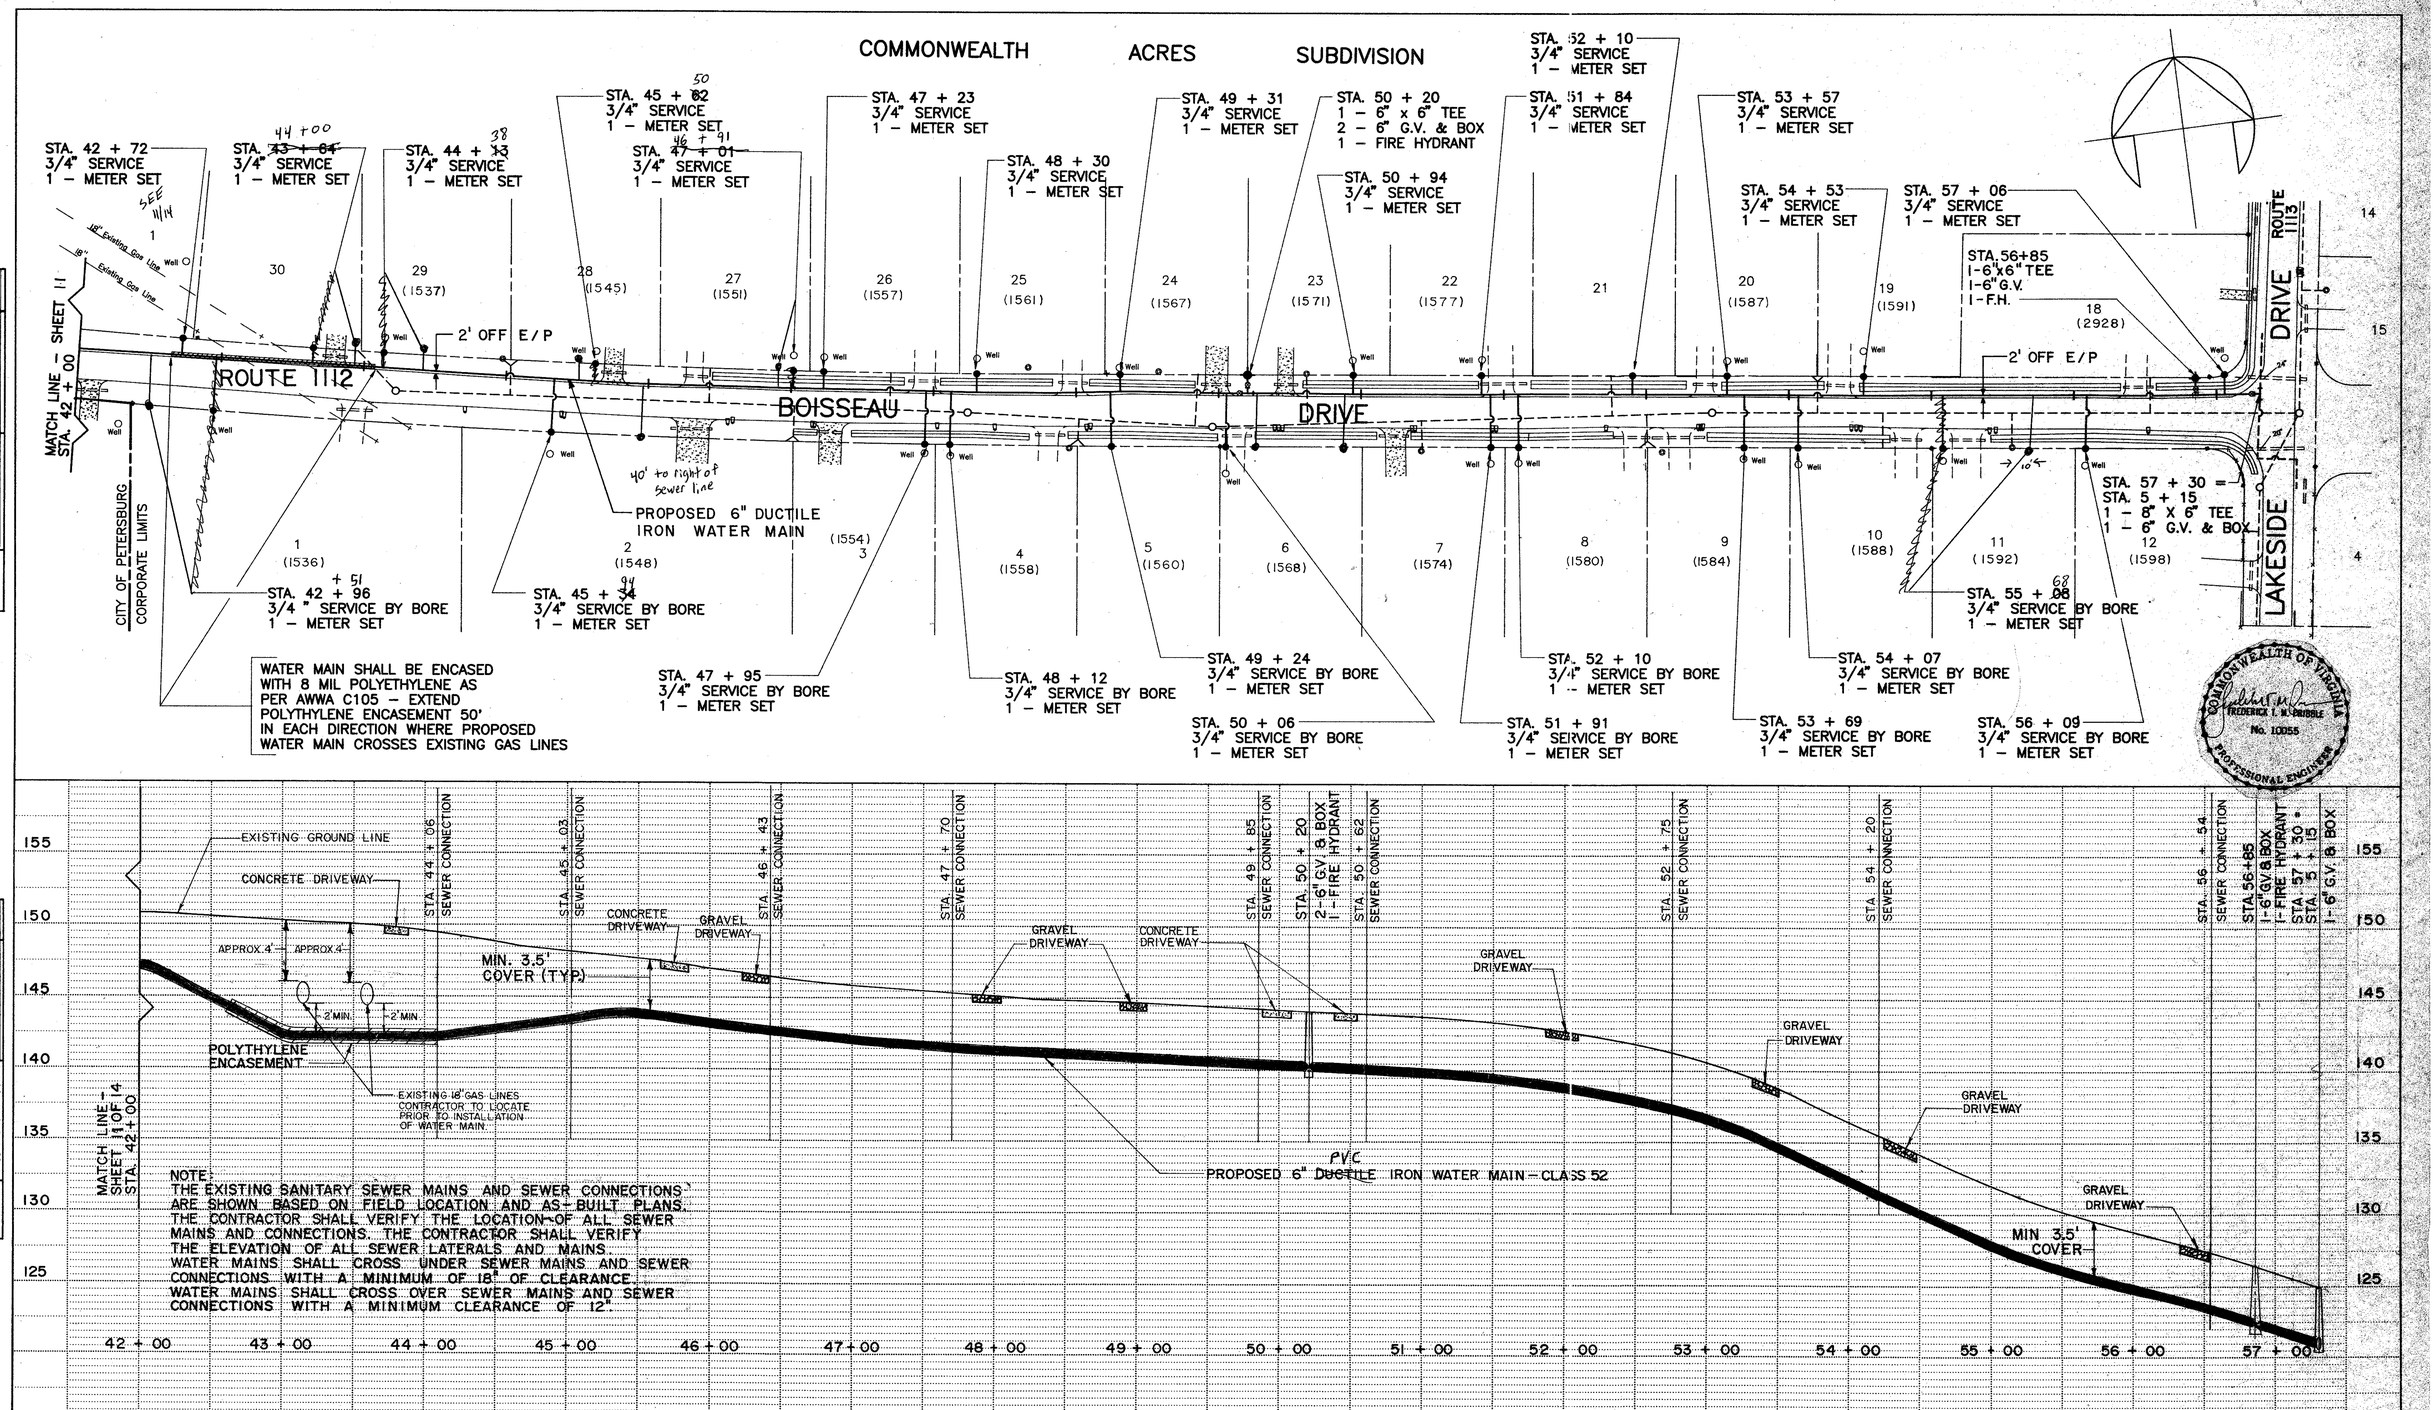

PLAN — SURVEYED, PLOTTED, DRAWN, CHECKED, RT. OF WAY CHECKED, NOTE BOOK, NO., BY, DATE

PROFILE — SURVEYED, PLOTTED, DRAWN, CHECKED, B. M. NOTED, STRUCTURE NOTAT MS CH'KD, NOTE BOOK, NO., BY, DATE

Draper Aden Associates
CONSULTING ENGINEERS
Blacksburg · Richmond, Virginia

DESIGNED	FTP
DRAWN	HLJ / TDC
CHECKED	JNL
DATE	2/26/89

COMMONWEALTH ACRES
WATER MAINS
PRINCE GEORGE COUNTY, VIRGINIA

PLAN & PROFILE

REVISIONS: 8-15-95, 10-30-95

SCALE: H 1" = 50' V 1" = 5'

PLAN Nº T-21511.

SHEET 12 OF 14

american blueprint of columbia 305082

HIGHWAY FEDERAL AID SHEET
PLATE 1-SINGLE PLAN AND PROFILE-FULL DOT
PRINTED IN U.S.A.