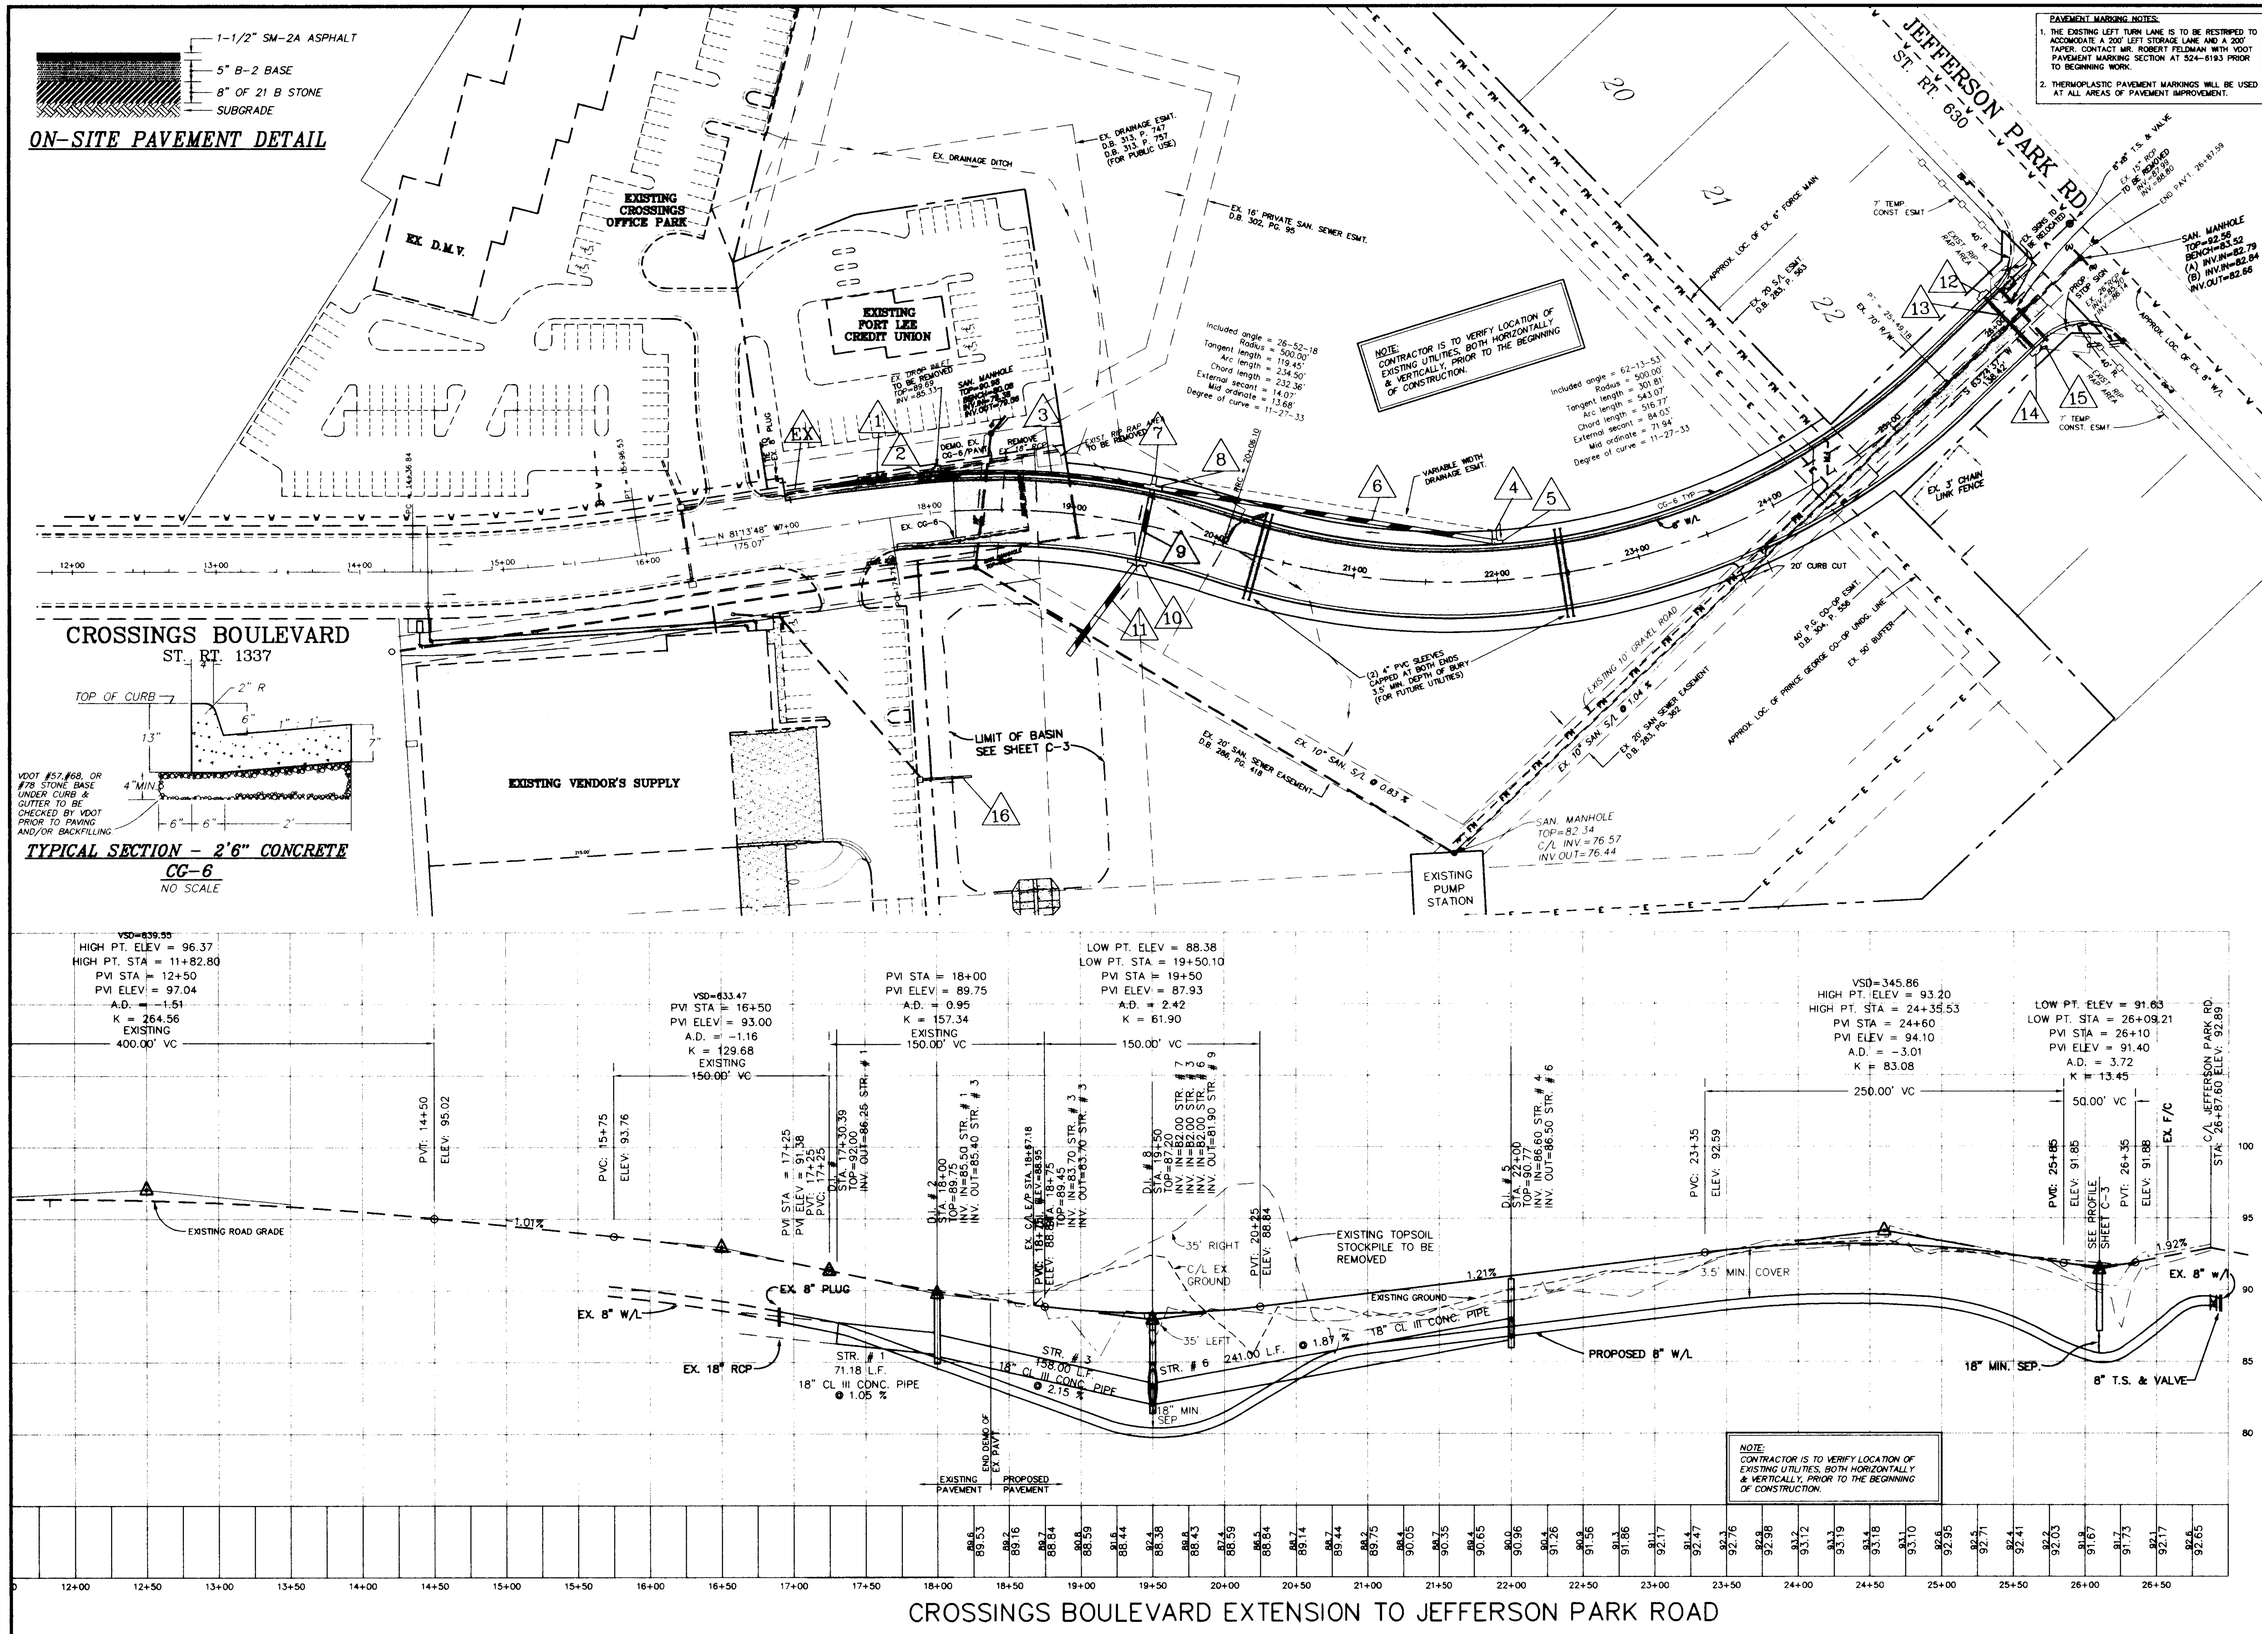

THIS DRAWING PREPARED AT THE PRINCE GEORGE OFFICE

COMMONWEALTH OF VIRGINIA
DERRICK A. JOHNSON
No. 24761
PROFESSIONAL ENGINEER

CORPORATE HEADQUARTERS: 711 N. COURTHOUSE ROAD, RICHMOND, VIRGINIA 23236-3004 TELEPHONE: (804) 794-7530 FAX: (804) 794-7539
HENRICO OFFICE: 8603 STAPLES MILL ROAD, HENRICO, VIRGINIA 23228-2014 TELEPHONE: (804) 266-7219 FAX: (804) 266-7219
PRINCE GEORGE OFFICE: 4411 CROSSINGS BLVD., PRINCE GEORGE, VIRGINIA 23875-1455 TELEPHONE: (804) 733-9001 FAX: (804) 733-9004
HANOVER OFFICE: 8501 MECHANICSVILLE TURNPIKE, SUITE E-3, MECHANICSVILLE, VIRGINIA 23111-4221 TELEPHONE: (804) 559-4530 FAX: (804) 559-4532

REVISION DESCRIPTION	DATE
ENGINEERING, VDOT COMMENTS	7-7-98

DATE	4-24-98
DRAWN BY	L.R.G.
DESIGNED BY	L.R.G.
CHECKED BY	D.A.J.
SCALE	HORZ.: 1"=50' VERT.: 1"=5'

TIMMONS Founded 1958

ENGINEERS * SURVEYORS * LANDSCAPE ARCHITECTS * ENVIRONMENTAL SCIENTISTS * GEOGRAPHIC INFORMATION SYSTEMS CONSULTANTS * CONSTRUCTION MANAGERS

CROSSINGS BOULEVARD EXTENSION

BLAND DISTRICT • PRINCE GEORGE COUNTY, VIRGINIA

ROAD PLAN AND PROFILE

These plans and associated documents are the exclusive property of TIMMONS and may not be reproduced in whole or in part and shall not be used for any purpose whatsoever, inclusive, but not limited to construction, bidding, and/or construction staking without the express written consent of TIMMONS.

JOB NO. 17737

SHEET NO. C-2