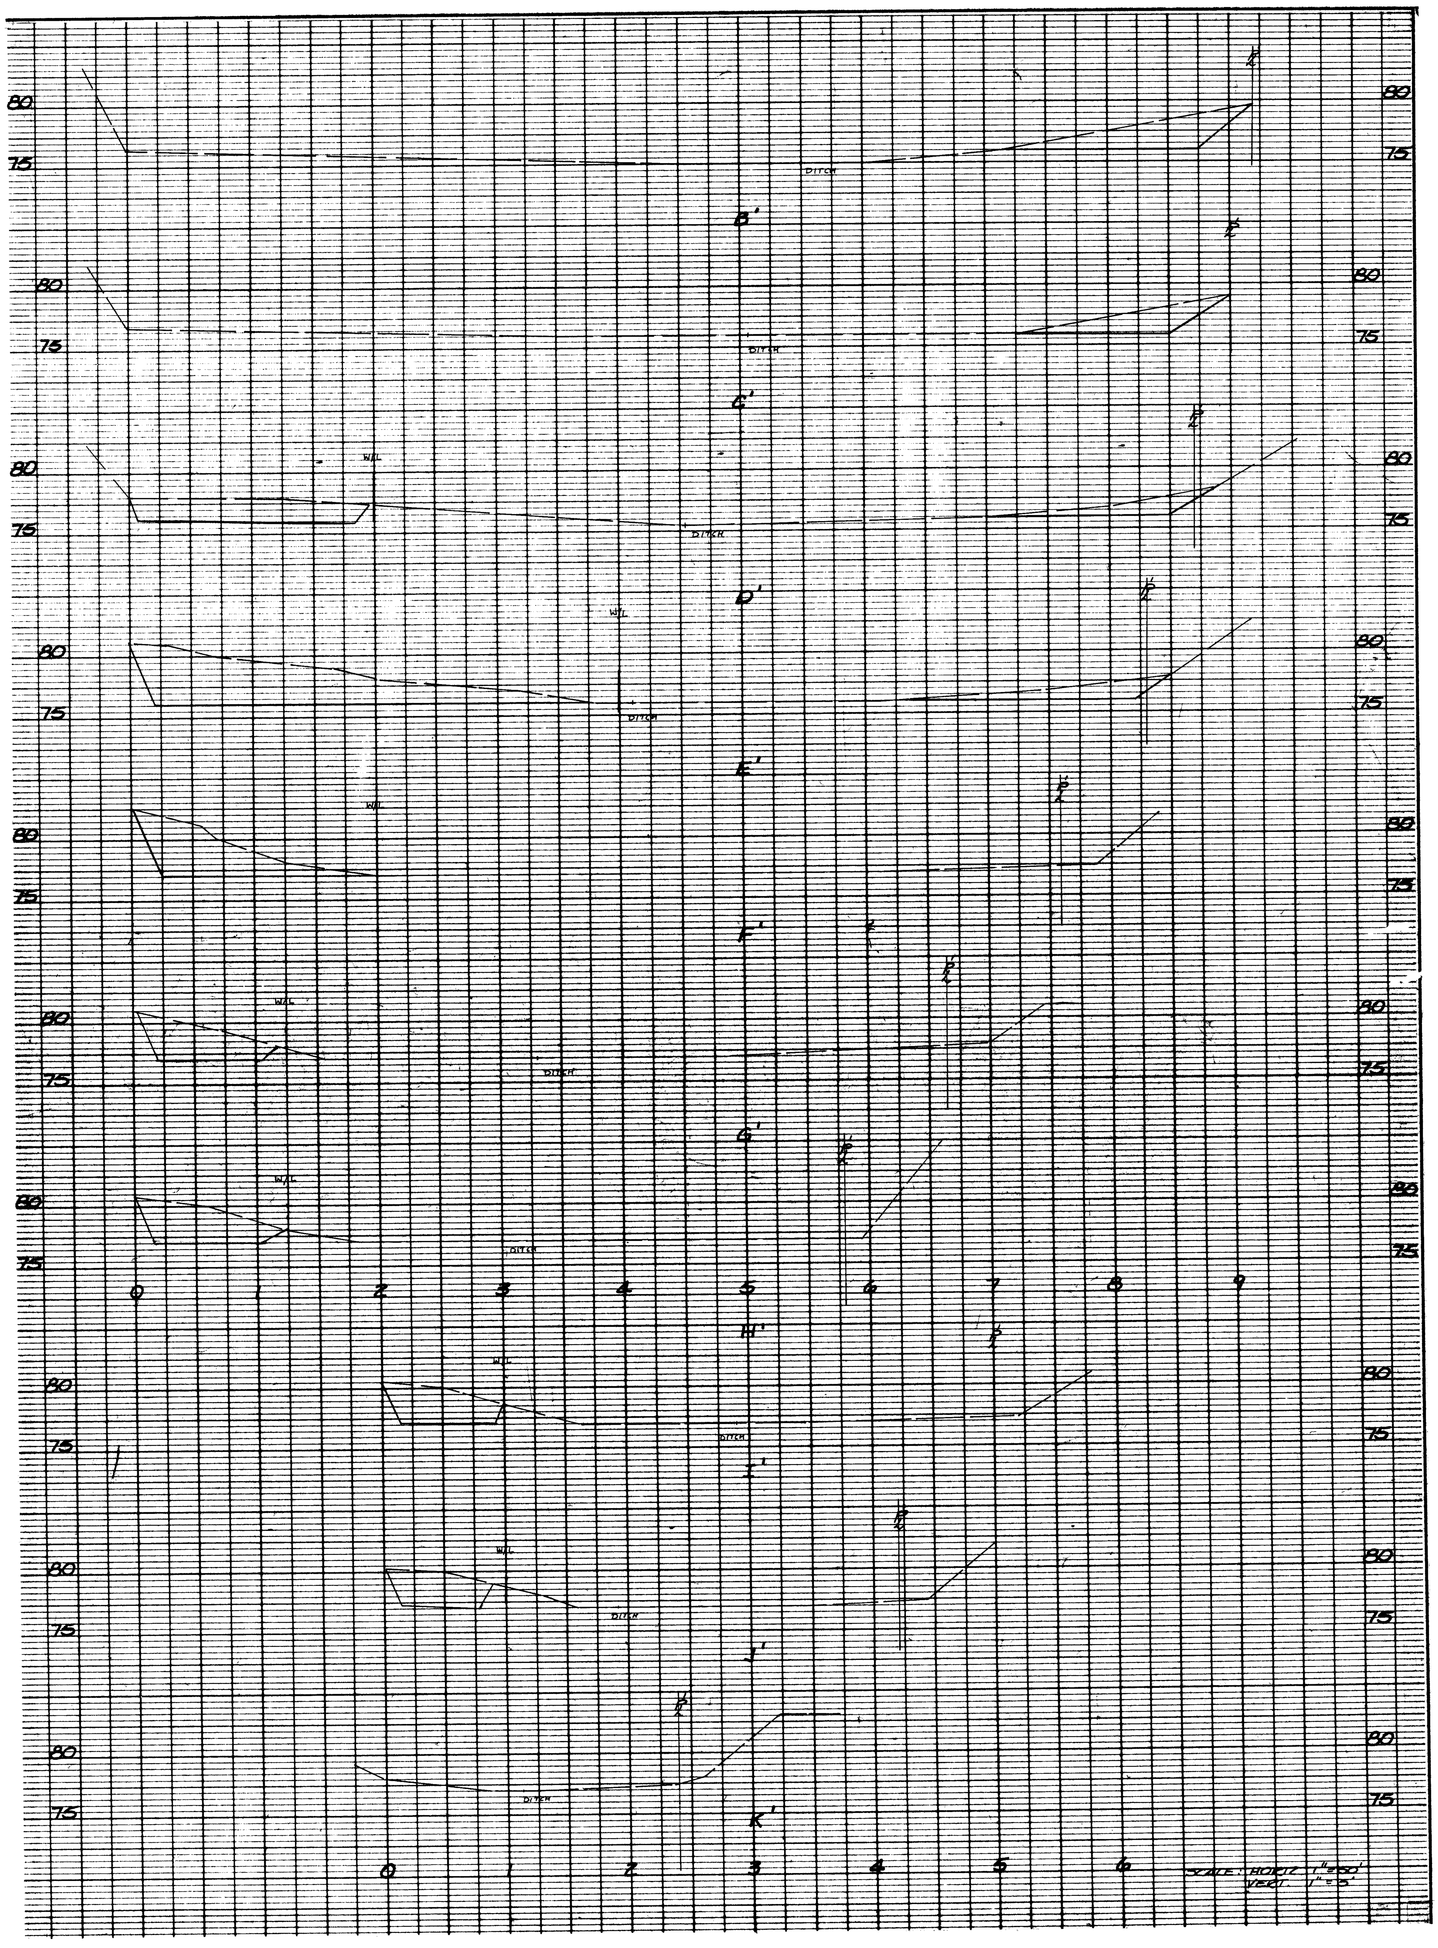

J.K. TIMMONS & ASSOCIATES, P.C.
ENGINEERS * ARCHITECTS * SURVEYORS * PLANNERS * LANDSCAPE ARCHITECTS
711 NORTH COURTHOUSE ROAD
RICHMOND, VIRGINIA 23236
TELEPHONE: (804) 794-3500
8803 STAPLES MILL ROAD
RICHMOND, VIRGINIA 23228
TELEPHONE: (804) 262-7396
4411 CROSSING BOULEVARD
PRINCE GEORGE, VIRGINIA 23875
TELEPHONE: (804) 458-8685

CROSSINGS NORTH

CROSS SECTIONS

JOB NO.	SHEET NO.	SCALE	CHECKED BY	DESIGNED BY	DRAWN BY	DATE
	3 OF 3	AS SHOWN	R.L.G.	J.R.P.	G.P.C.	10-5-82

DATE	REVISION DESCRIPTION

COMMONWEALTH OF VIRGINIA
PROFESSIONAL ENGINEER
EDWARD L. GLASS
No. 12194