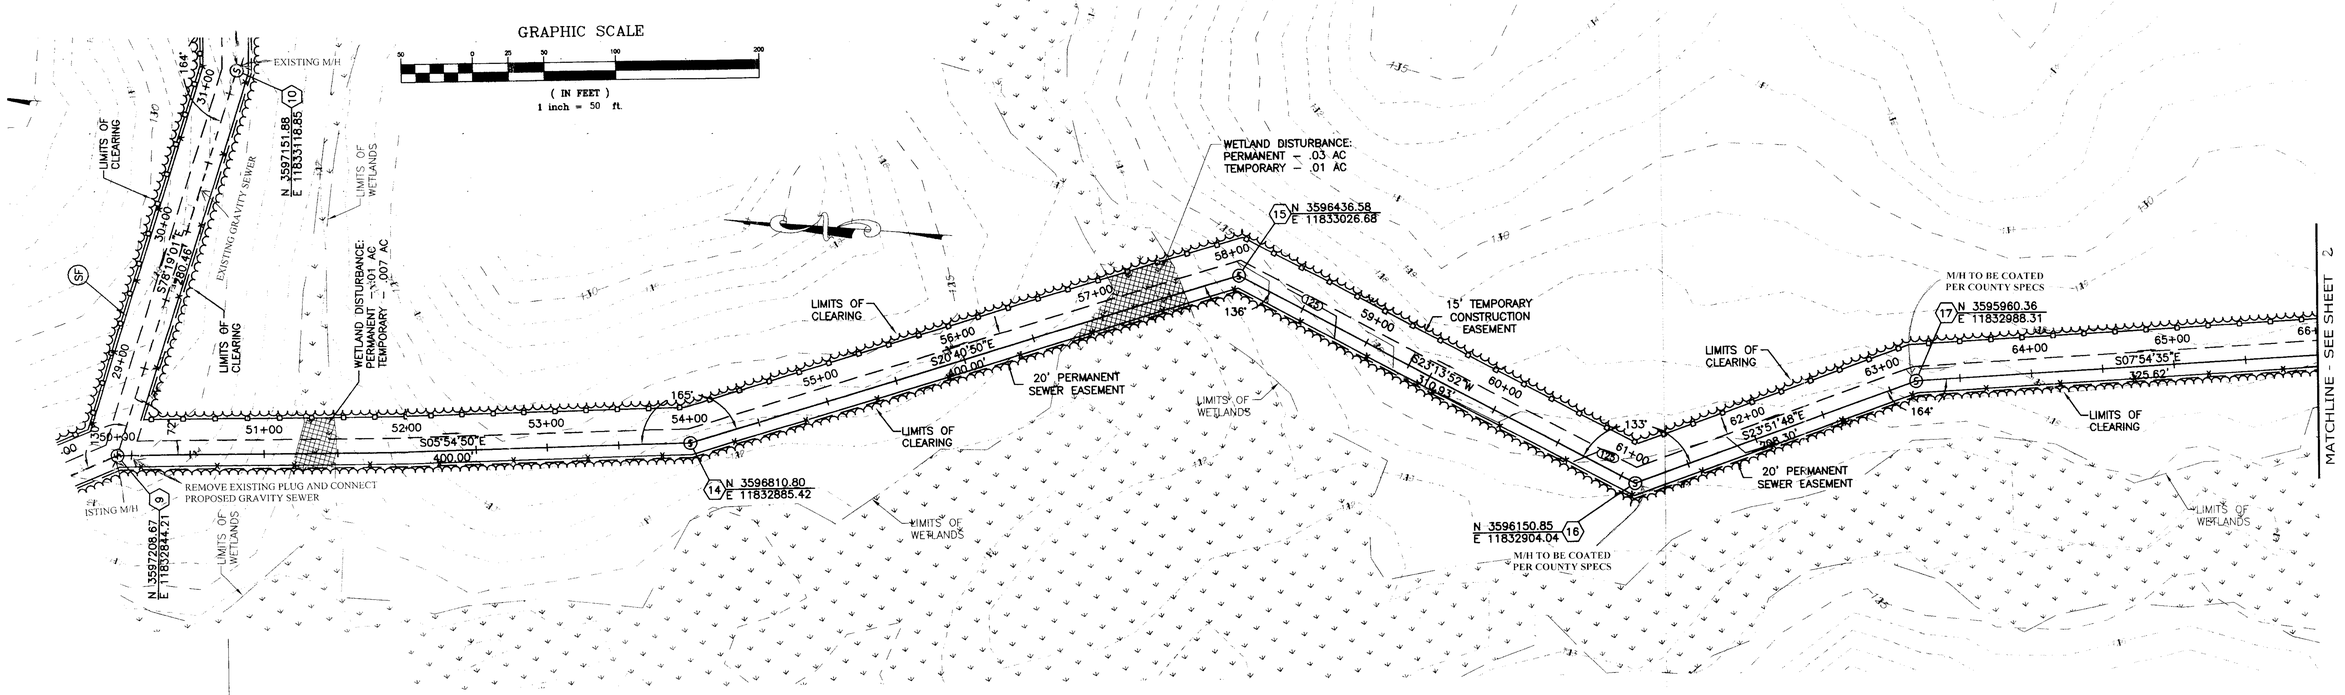

PROFILE VIEW

HORIZONTAL SCALE 1" = 50' VERTICAL SCALE 1" = 5'

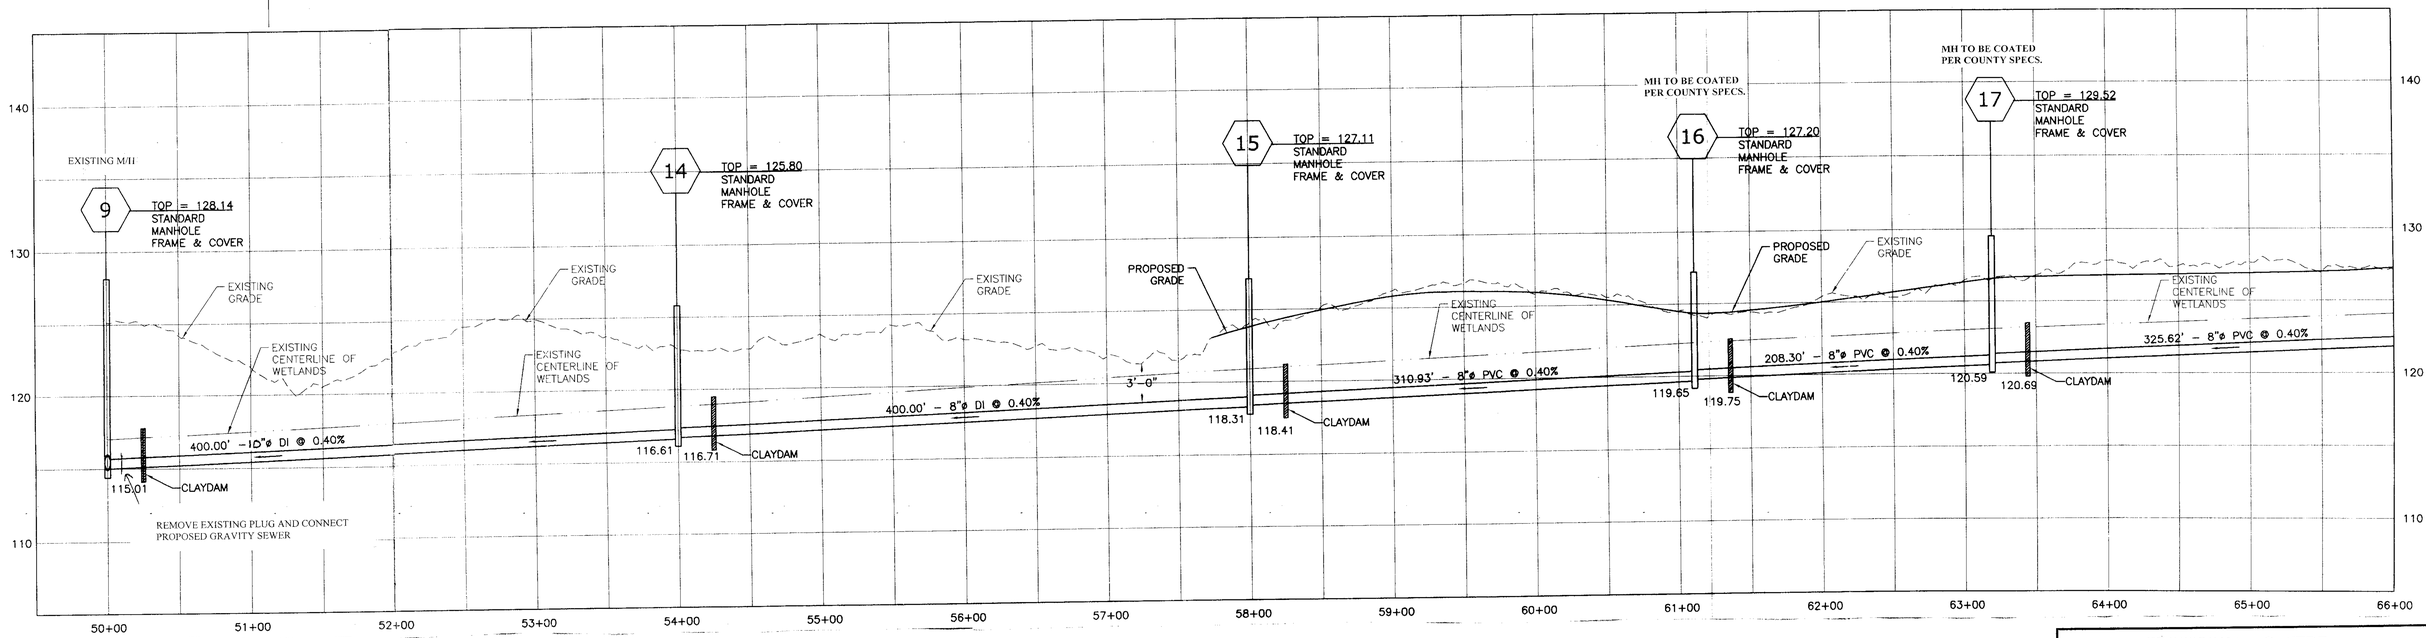

ALL WORK AND MATERIALS FOR SEWER SYSTEM SHOWN SHALL BE SUPPLIED IN ACCORDANCE WITH THE LATEST SPECIFICATIONS OF PRINCE GEORGE COUNTY APPLICABLE AT THE TIME OF NOTICE TO PROCEED.

CROSSPOINTE CENTRE		
SCALE: 1" = 50'	APPROVED BY: STEPHEN E. McBRIDE COUNTY ENGINEER, PO BOX 68 PRINCE GEORGE, VA. 23875 804-733-8687	DRAWN BY DME
DATE: OCT. 27, 2010		REVISED
GRAVITY SEWER & FORCE MAIN		
SECTION - 2		DRAWING NUMBER 1 of 3

24X36 PRINTED ON NO. 1000H CLEARPRINT