WATERLINE PLAN & PROFILE

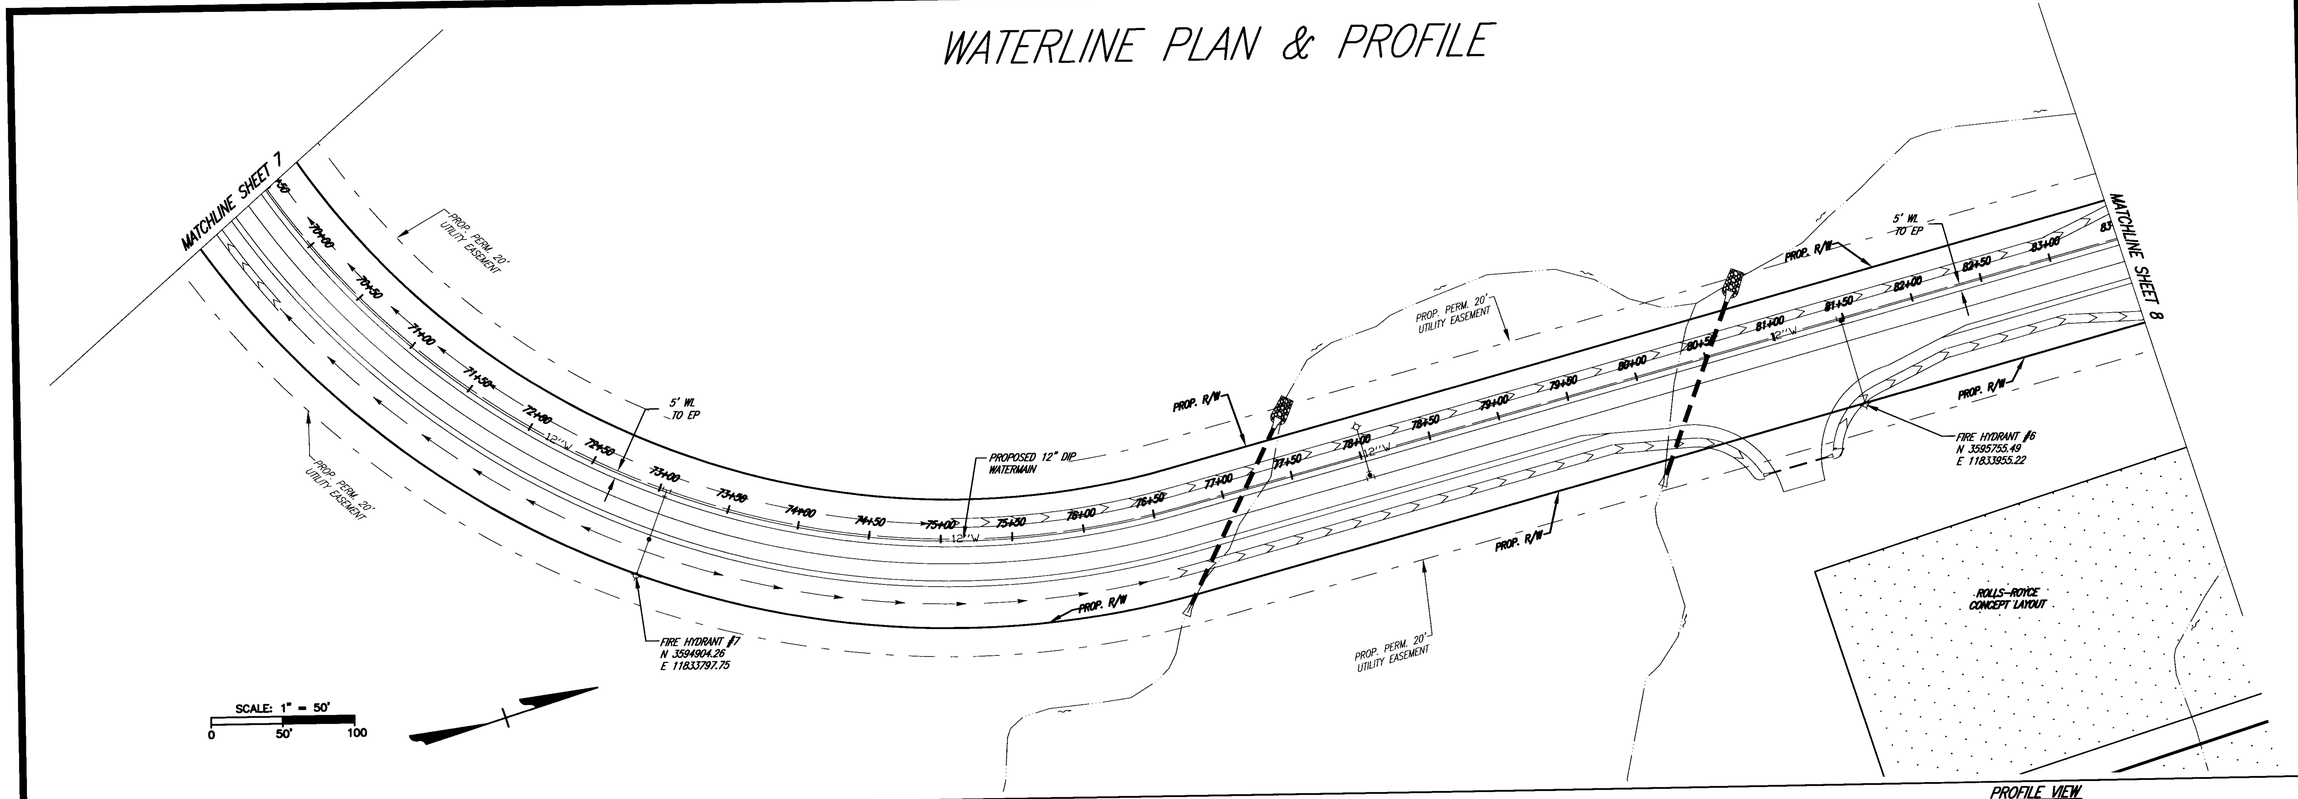

PROFILE VIEW

HORIZONTAL SCALE 1"=50'

VERTICAL SCALE 1"=5'

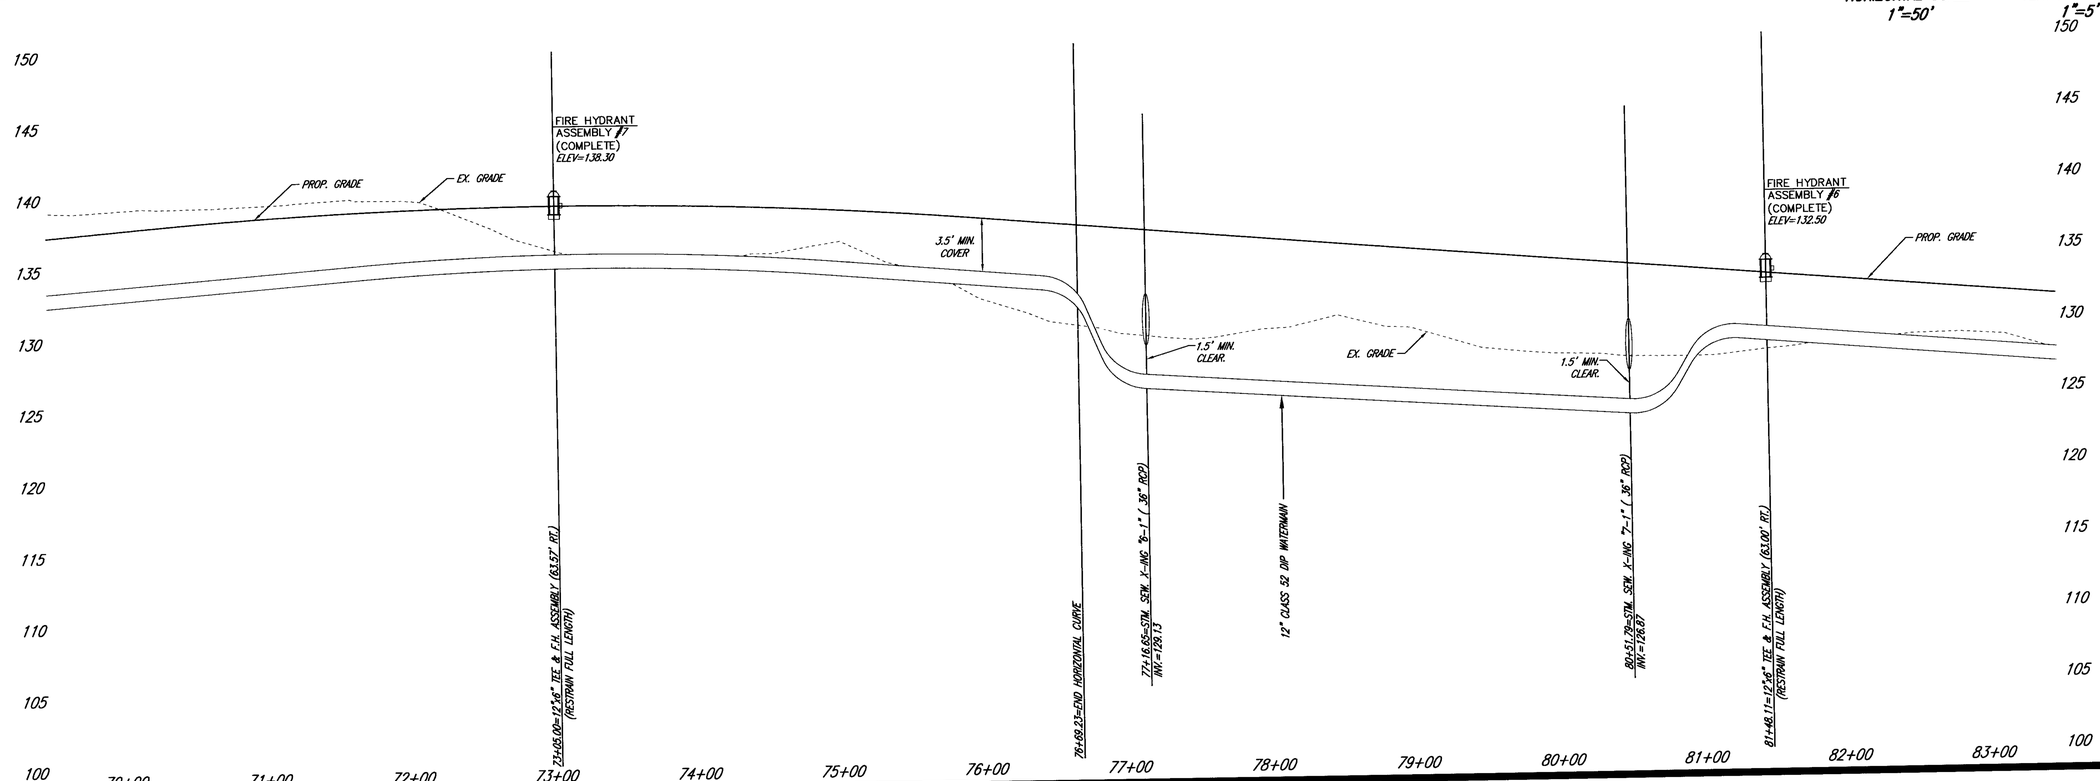

Rinker Design Associates, P.C.
Engineering • Surveying • Land Planning • Transportation • Environmental Services
927 Maple Grove Drive, Suite 105, Fredericksburg, Virginia 22401
on the web @ www.rdacivil.com
Telephone: (540) 548-4470 , Fax: (540) 548-4471
"Turning Challenges into Opportunities"
www.rdacivil.com

CROSSPOINTE CENTRE
WATERLINE & SANITARY SEWER DESIGN
Prince George County, Virginia

PROJECT MANAGER TIM WELSH, RCCI (540)898-7464
SURVEYED BY TIMMONS GROUP (PROVIDED BY PRINCE GEORGE CO.)
DESIGN SUPERVISED BY DARELL FISCHER P.E., RDA
DESIGNED BY KRISTINA T. HARRIS P.E., RDA

Sheet No.
8

L:\Work Trans\OPISA\OPISBF-WATERLINE\SITEPLAN\P-ANSET\sitepln and profile.dwg | Plotted on 7/24/2009 5:14 PM | by Kristina T. Harris