WATERLINE PLAN & PROFILE

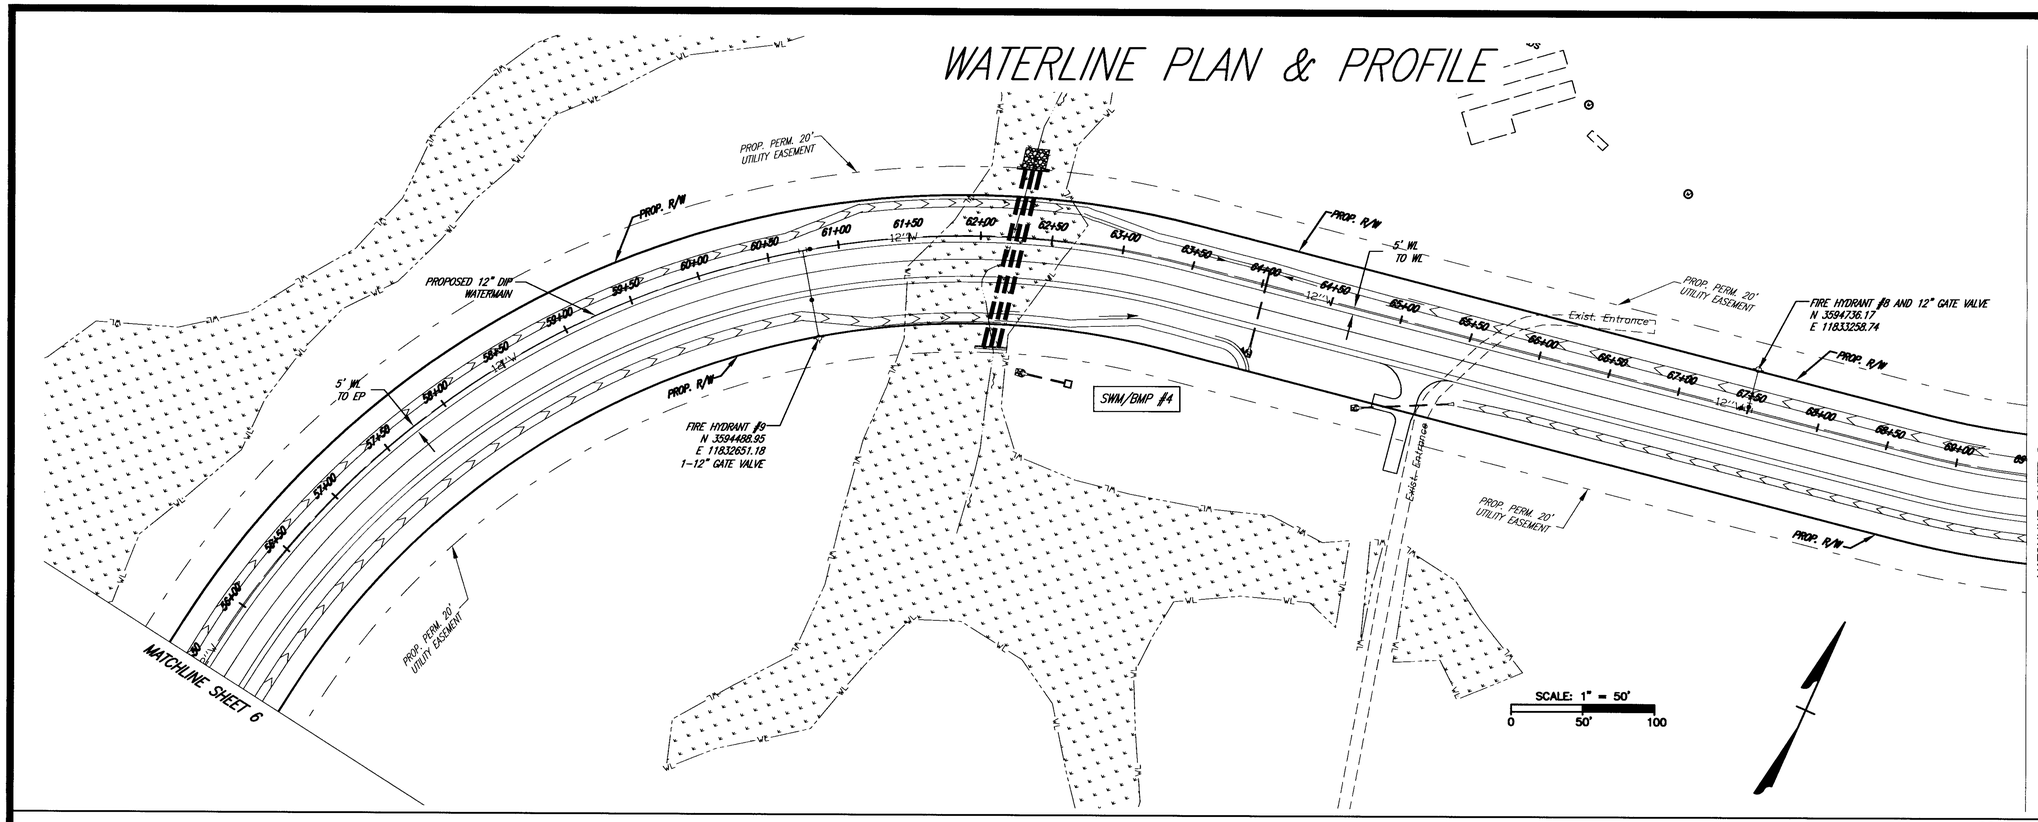

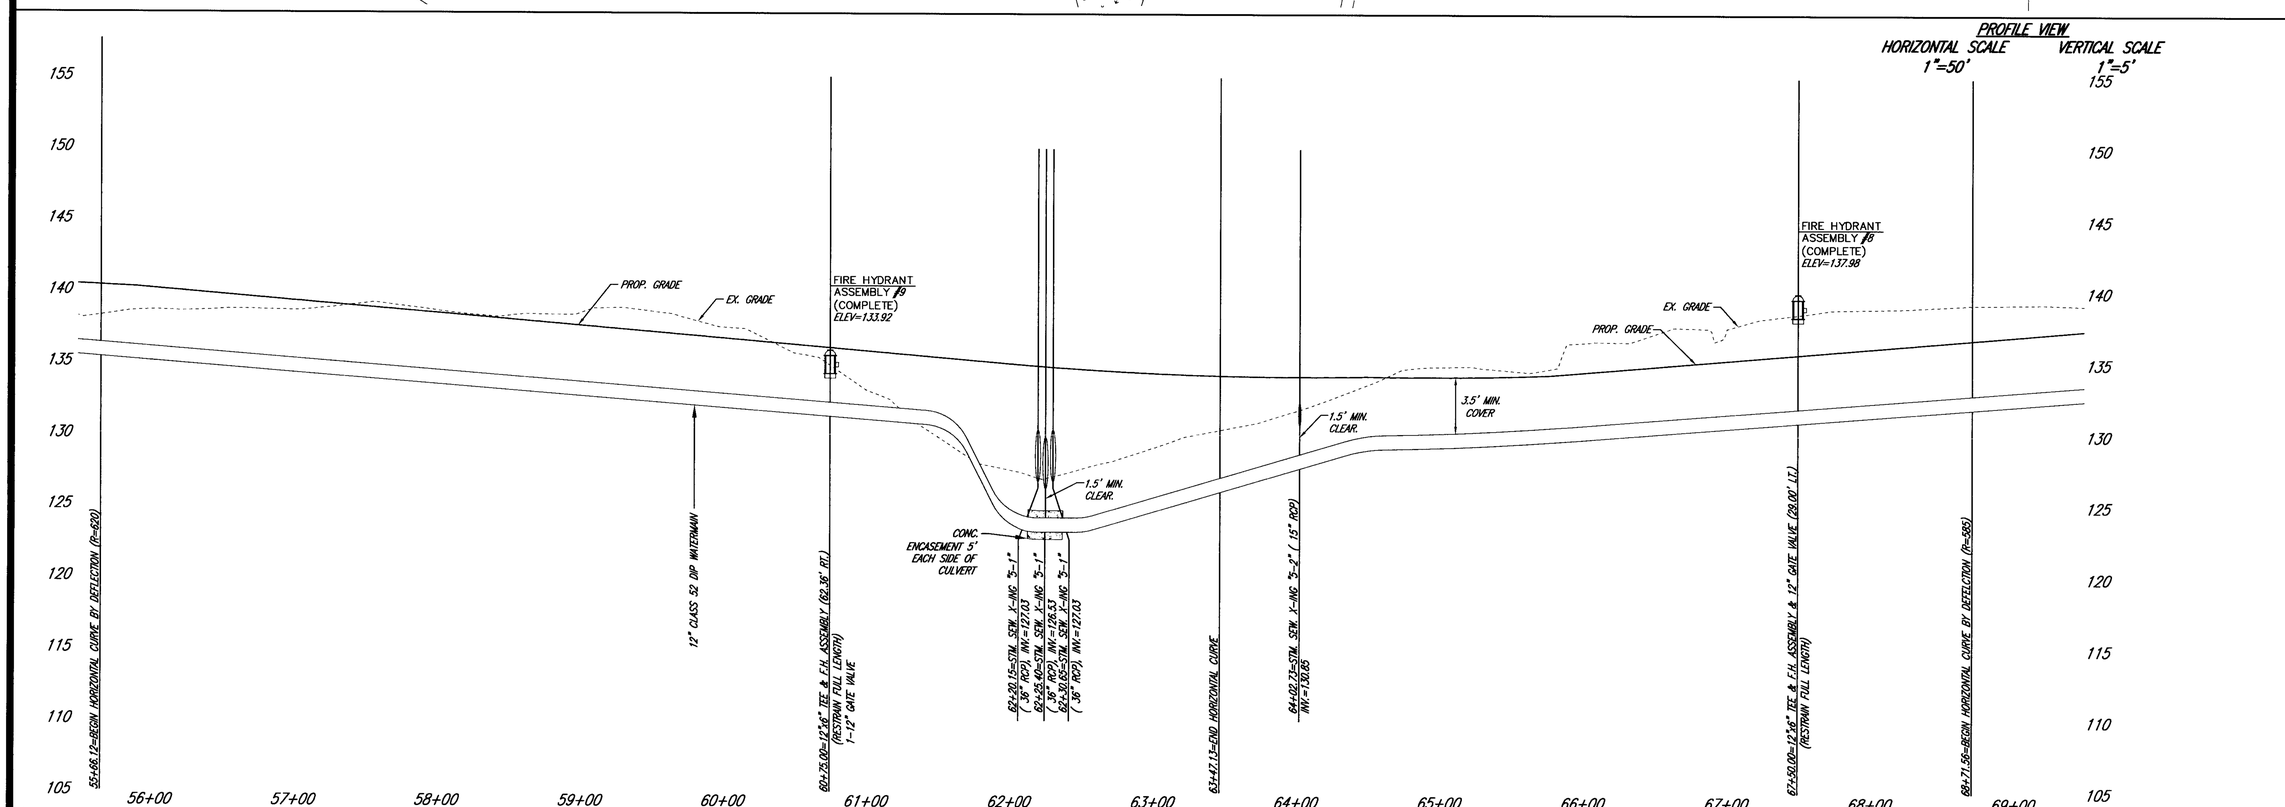

Rinker Design Associates, P.C.
Engineering · Surveying · Land Planning · Transportation · Environmental Services
927 Maple Grove Drive, Suite 101, Fredericksburg, Virginia 22407
Telephone: (540) 548-4470, Fax: (540) 548-4471
www.rdaonline.com
"Turning Challenges into Opportunities"

CROSSPOINTE CENTRE
WATERLINE & SANITARY SEWER DESIGN
Prince George County, Virginia

PROJECT MANAGER TIM WELSH, RCCI (540)898-7464
SURVEYED BY TIMMONS GROUP (PROVIDED BY PRINCE GEORGE CO.)
DESIGN SUPERVISED BY DARELL FISCHER P.E., RDA
DESIGNED BY KRISTINA T. HARRIS P.E., RDA

Sheet No.
7

L:\Work Trans\0915R\0915R-WATERLINE\SITEPLAN\PLANSET\wlplan and profile.dwg | Plotted on 7/24/2009 5:15 PM | by Kristina T. Harris