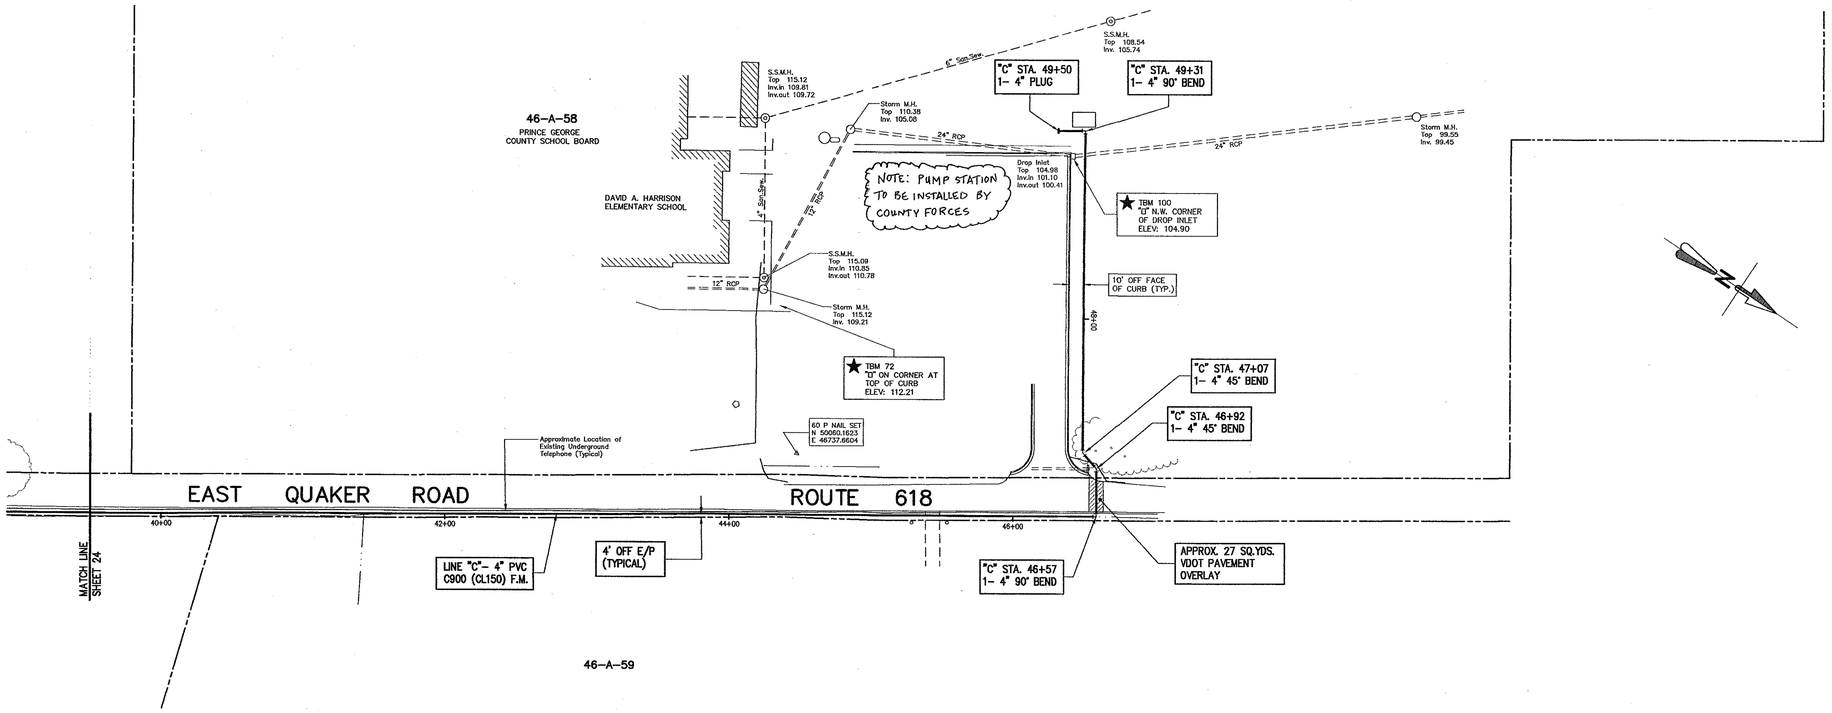

COMMONWEALTH OF VIRGINIA
THOMAS S. COX
No. 023882
5/31/95
PROFESSIONAL ENGINEER

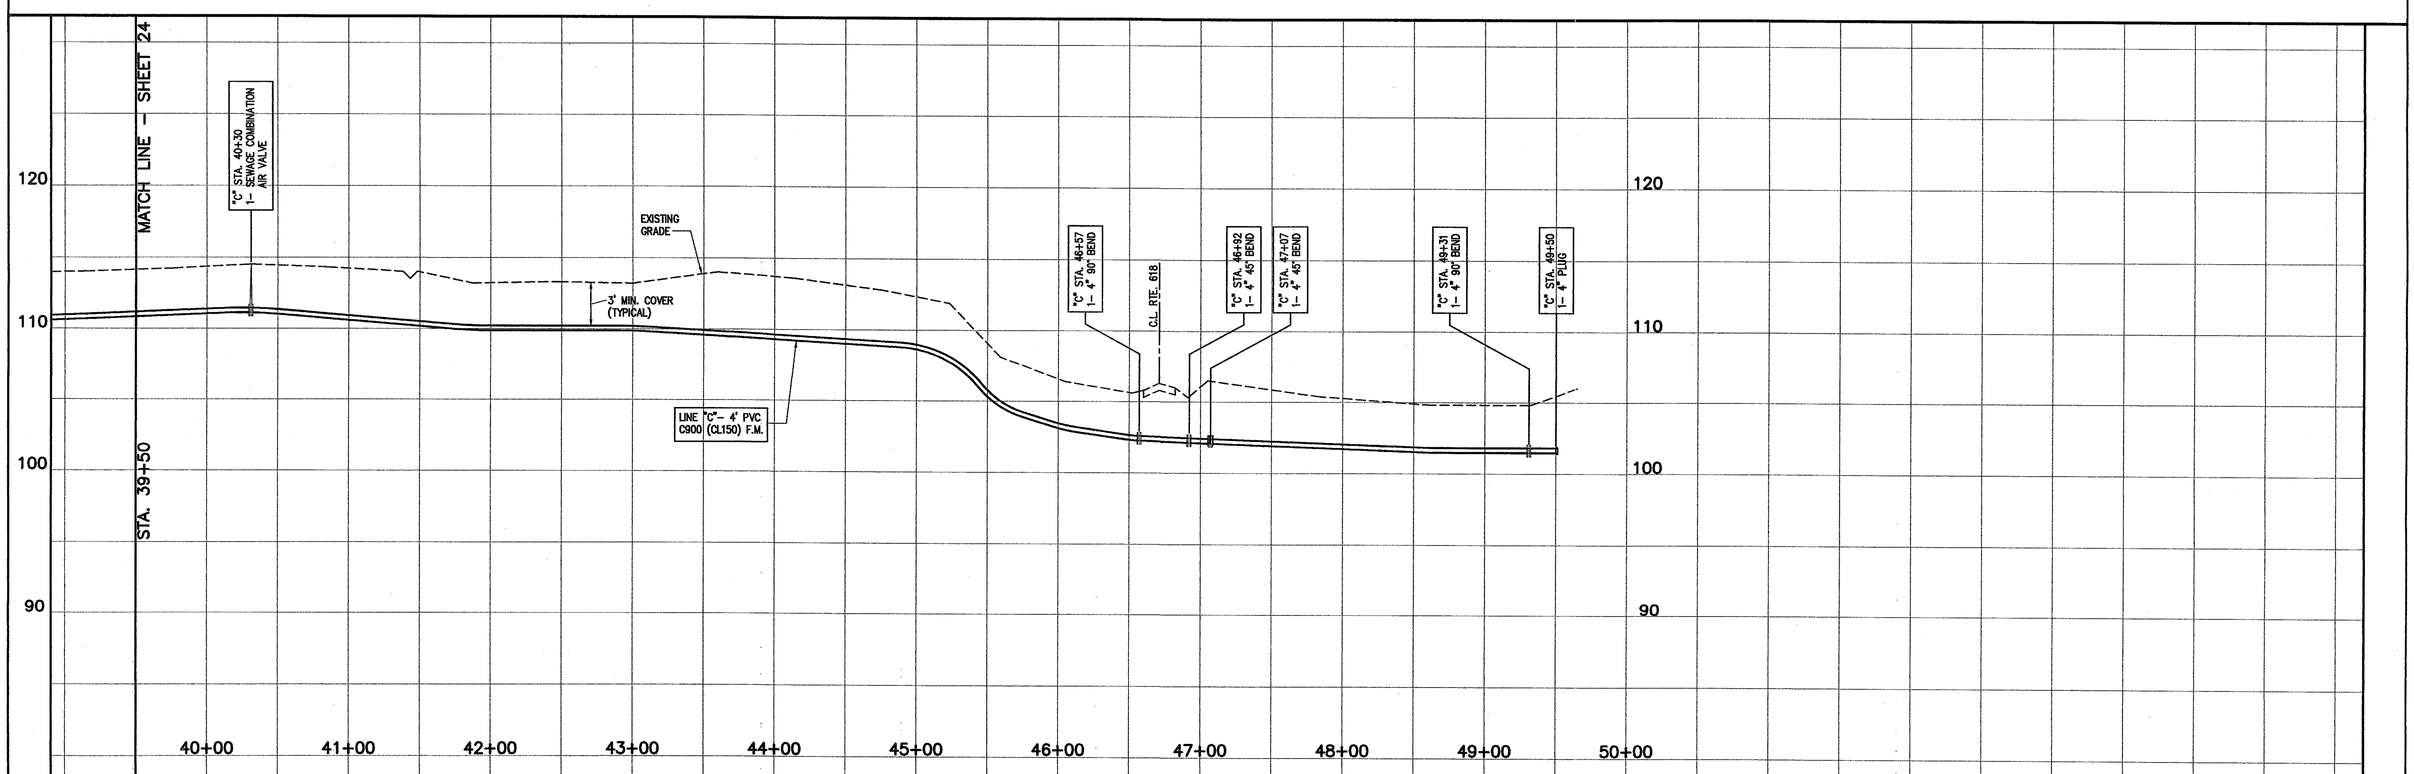

2012207A.DWG

Draper Aden Associates
CONSULTING ENGINEERS
BLACKSBURG, VIRGINIA – RICHMOND, VIRGINIA – NASHVILLE, TENNESSEE

DESIGNED:	TSC
DRAWN:	HLJ
CHECKED:	SPH
DATE:	5/20/94

PLAN & PROFILE (FORCE MAIN "C")

DISPUTANTA SEWAGE COLLECTION SYSTEM IMPROVEMENTS
PRINCE GEORGE COUNTY, VIRGINIA

REVISIONS:
12/11/94 VDH, COMMENTS, FmHA COMMENTS
5/31/95 C.O. #2

SCALE: HORZ. 1"= 50' VERT: 1"= 5'

PLAN NO. T-21073

SHEET 25 OF 45