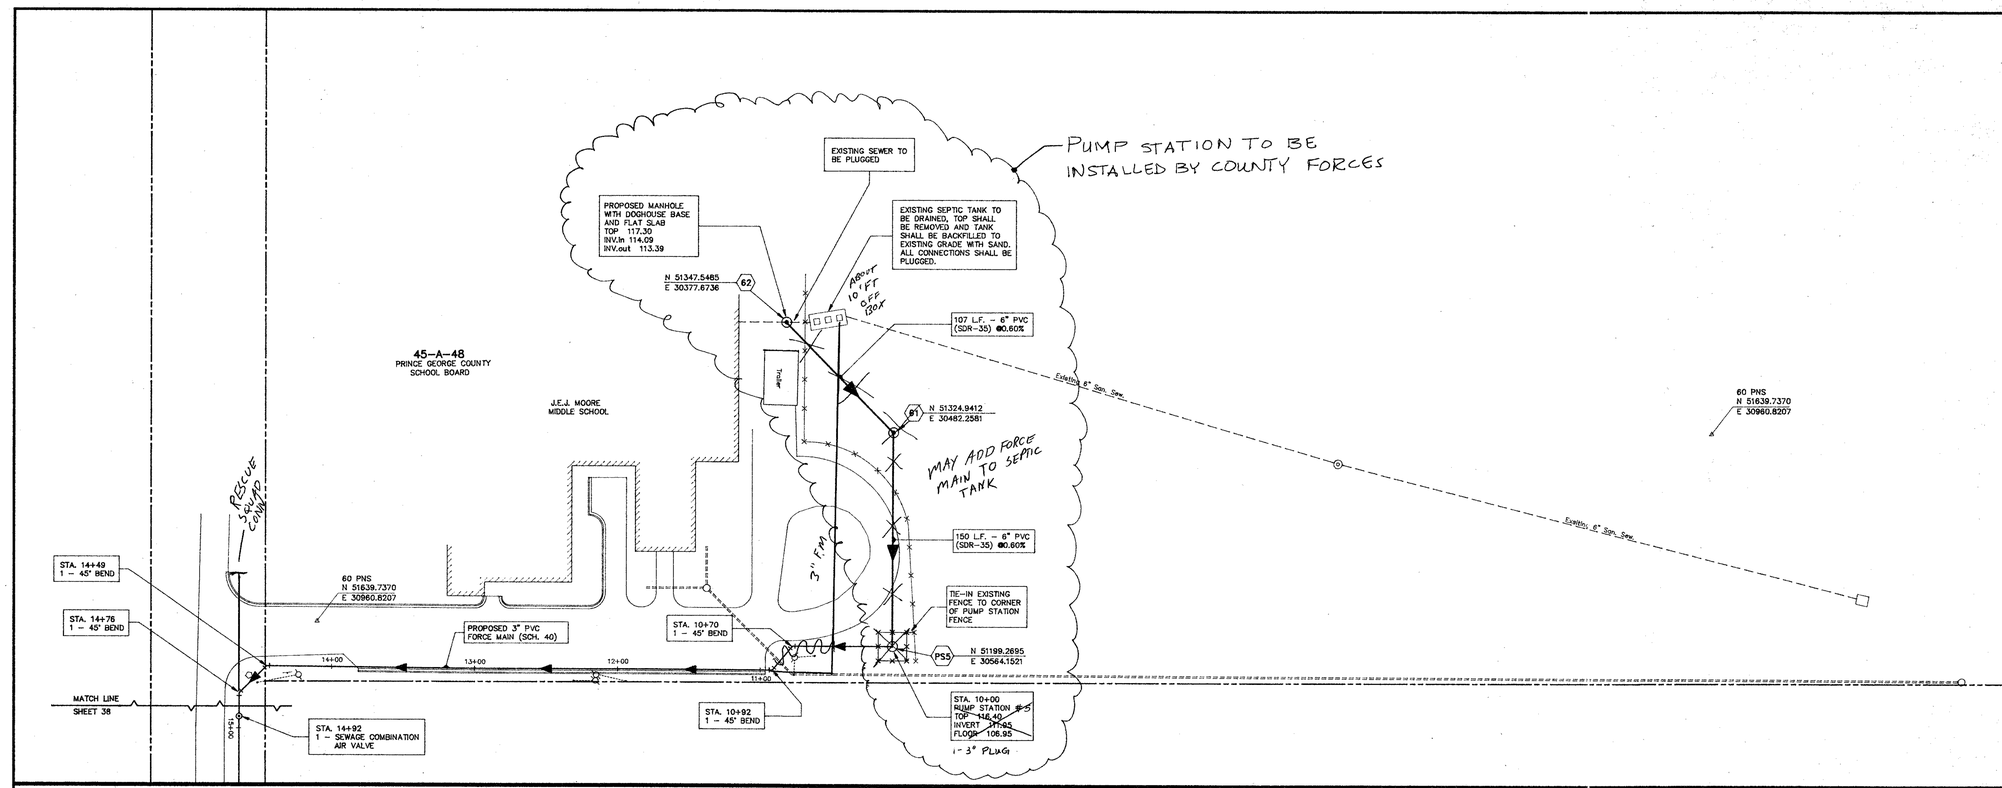

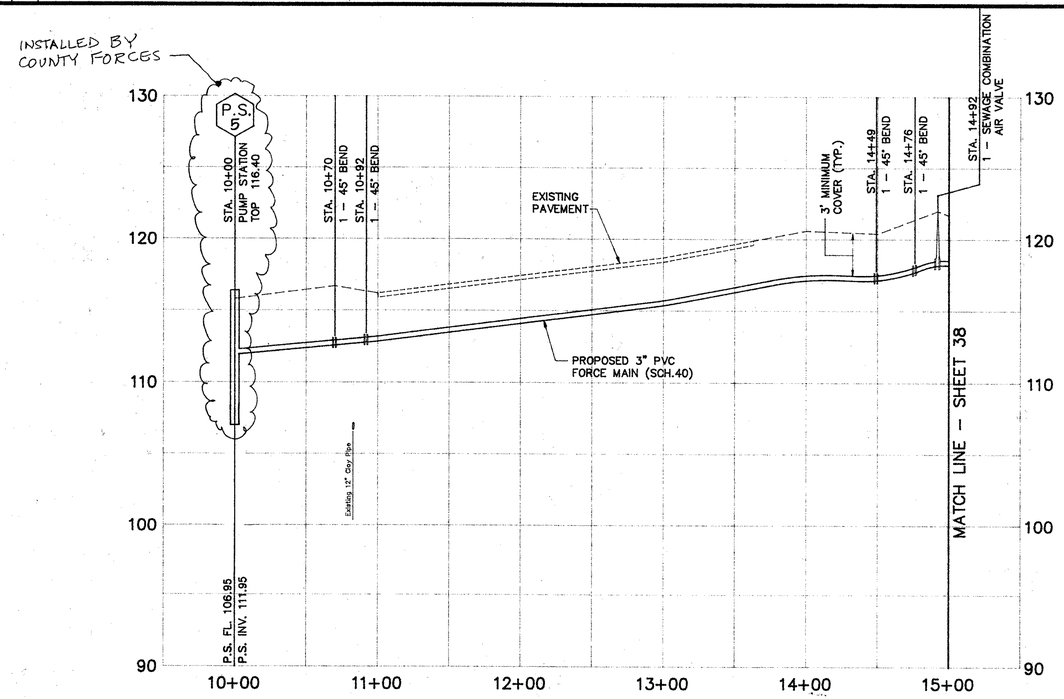

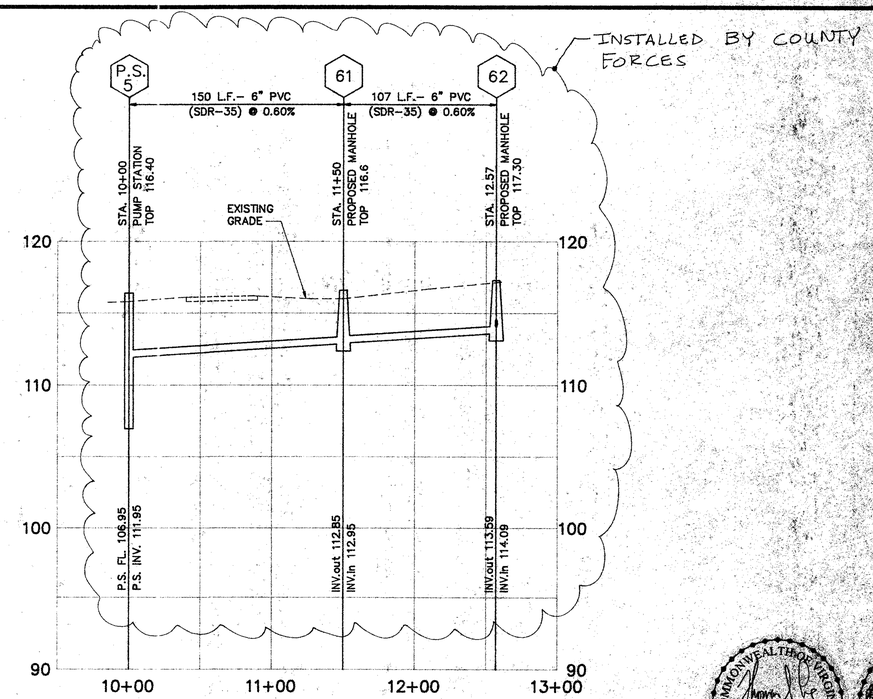

COMMONWEALTH OF VIRGINIA
THOMAS S. COX
No. 023862
4/11/94
PROFESSIONAL ENGINEER

COMMONWEALTH OF VIRGINIA
FREDERIC H. PRIBLE
No. 10955
4/11/94
PROFESSIONAL ENGINEER

Draper Aden Associates
CONSULTING ENGINEERS
BLACKSBURG, VIRGINIA – RICHMOND, VIRGINIA – NASHVILLE, TENNESSEE

DESIGNED:	TSC
DRAWN:	HLJ
CHECKED:	SPH
DATE:	5/20/94

PLAN & PROFILE (FORCE MAIN "D")

DISPUTANTA SEWAGE COLLECTION SYSTEM IMPROVEMENTS

PRINCE GEORGE COUNTY, VIRGINIA

REVISIONS:
12/11/94 - VDH, County, FmHA Comments

SCALE: HORZ: 1" = 50'
VERT: 1" = 5'

PLAN NO. T-21073

SHEET 37 OF 45