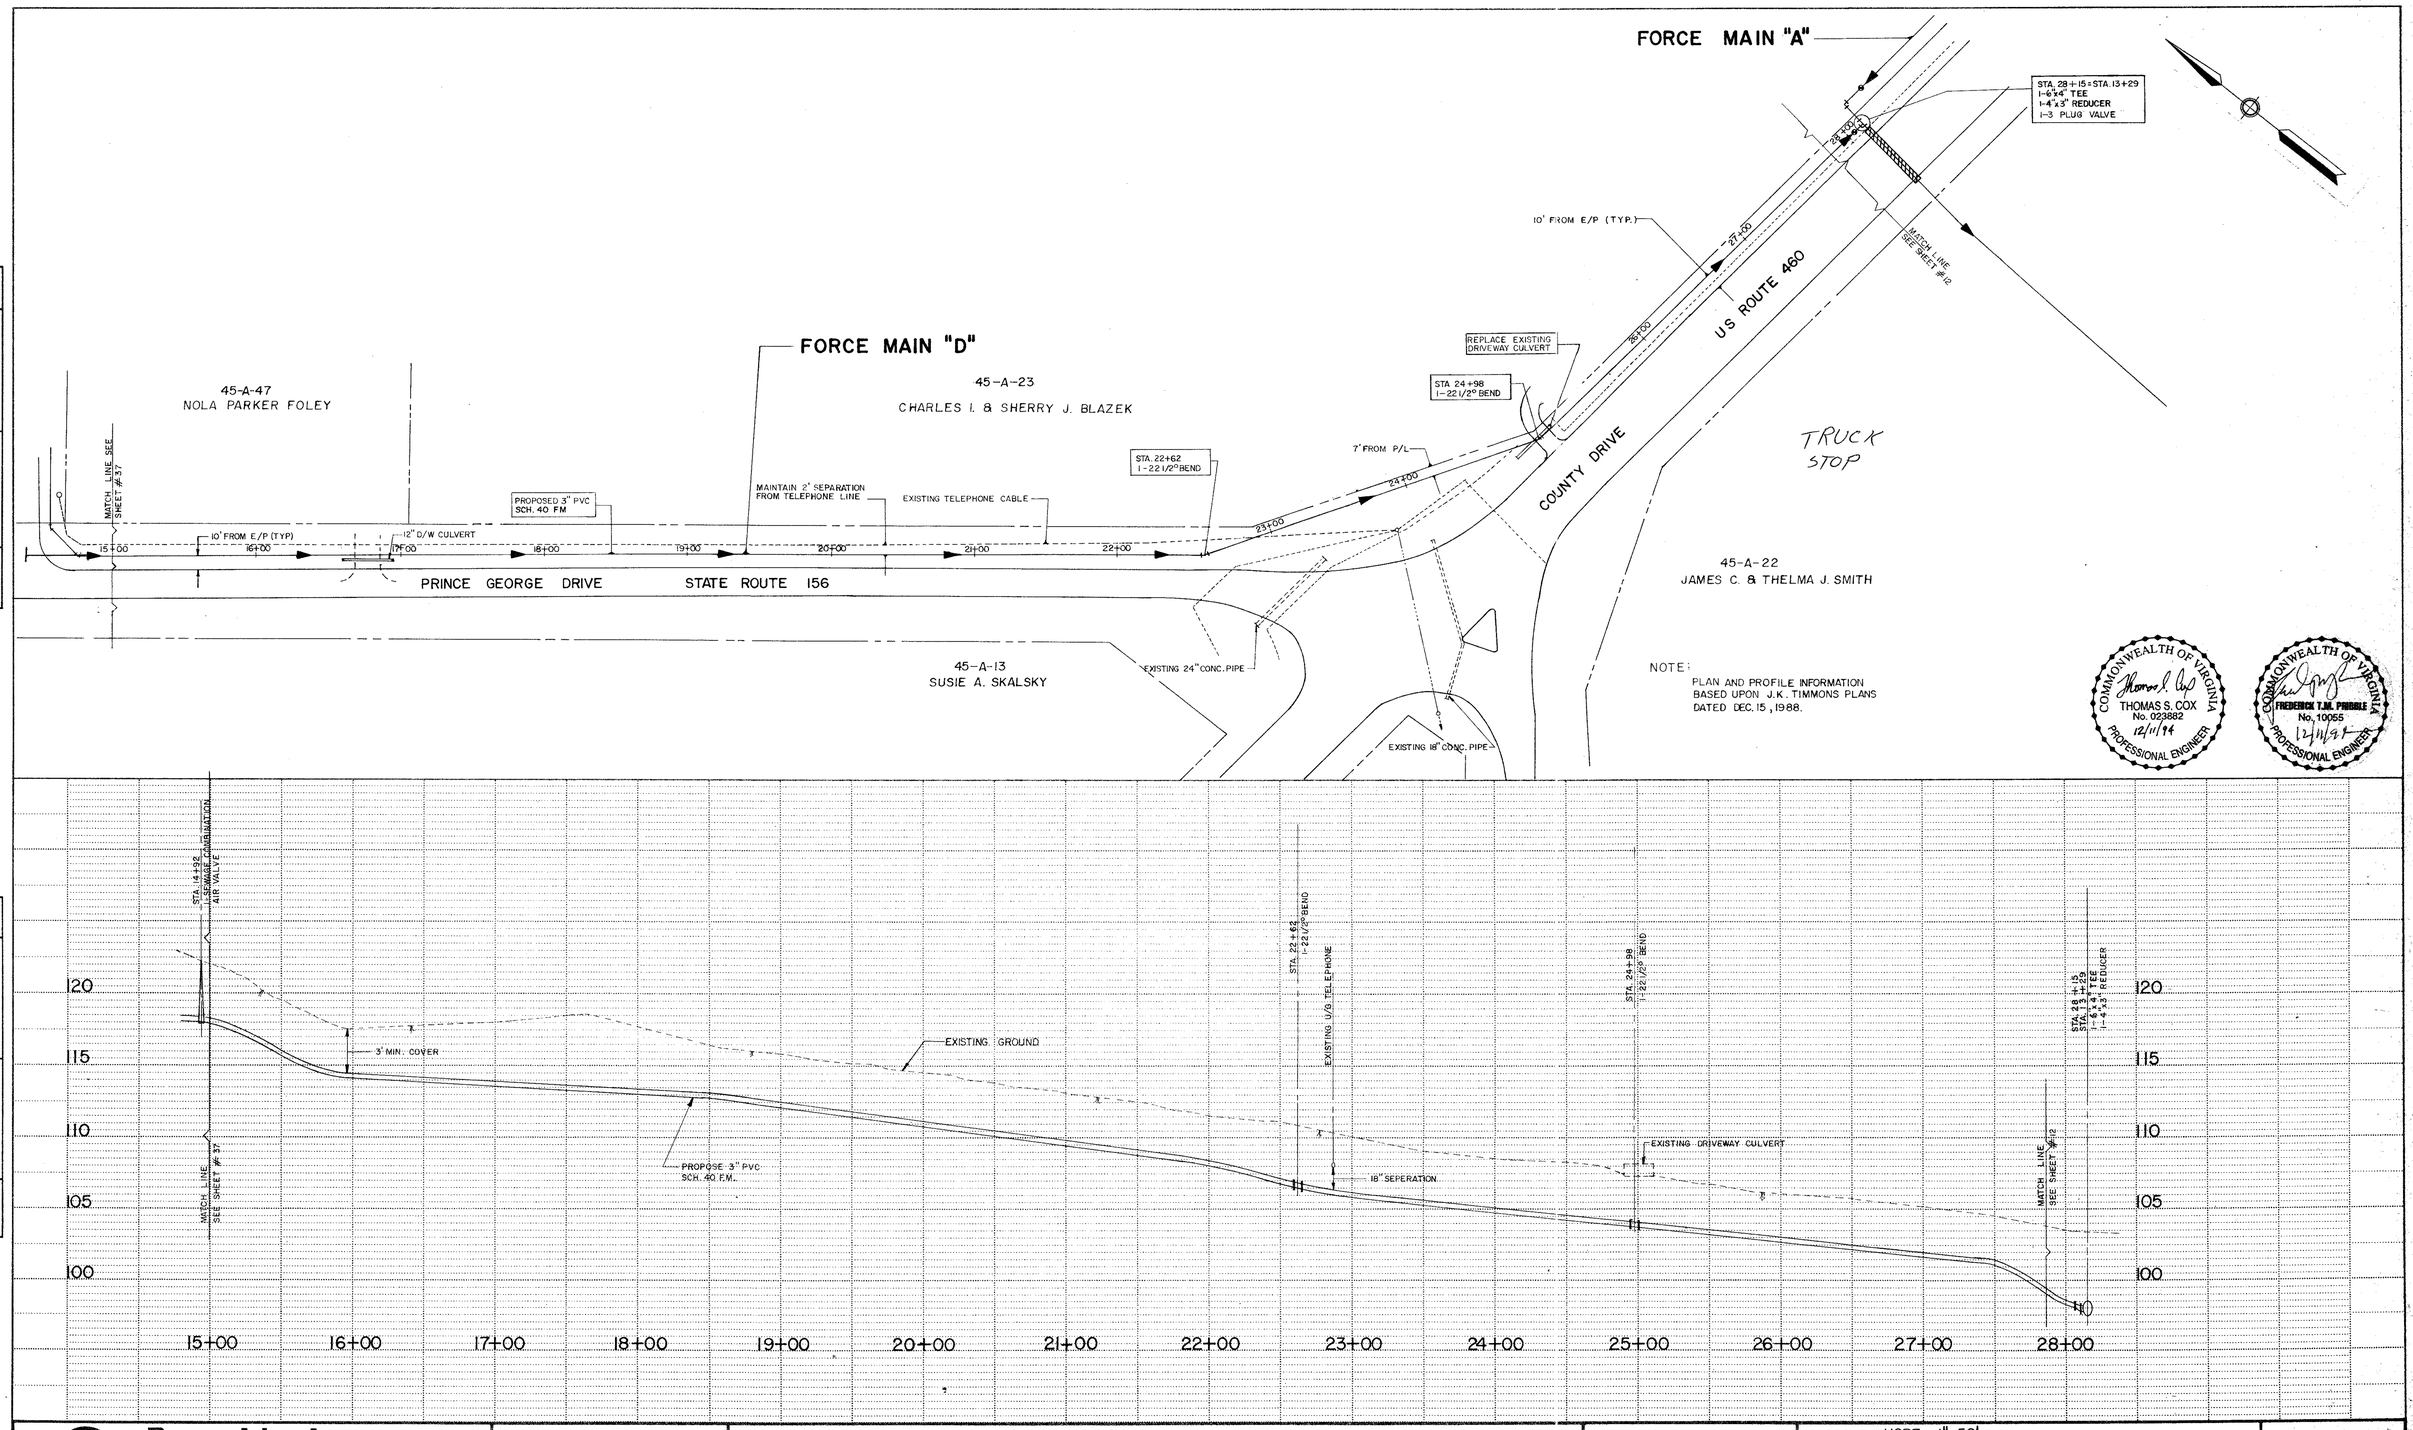

PLAN — SURVEYED. PLOTTED. ALIGNMENT CHECKED. RT OF WAY CHECKED. NOTE BOOK NO. — BY — DATE

PROFILE — SURVEYED. PLOTTED. GRADES CHECKED. B.M.'S NOTED. STRUCTURE NOTAT'NS CH'KD. NOTE BOOK NO. — BY — DATE

Draper Aden Associates
CONSULTING ENGINEERS
Blacksburg · Richmond, Virginia

DESIGNED TSC
DRAWN NJH
CHECKED SPH
DATE

PLAN AND PROFILE (FORCE MAIN "D")
DISPUTANTA SEWAGE COLLECTION SYSTEM IMPROVEMENTS
PRINCE GEORGE COUNTY, VIRGINIA

REVISIONS:
5/8/95 - C.O. #1

SCALE: HORZ: 1"=50'
VERT.: 1"=5'

PLAN Nº T-21073

SHEET 38 OF 45

american blueprint of columbia 307817