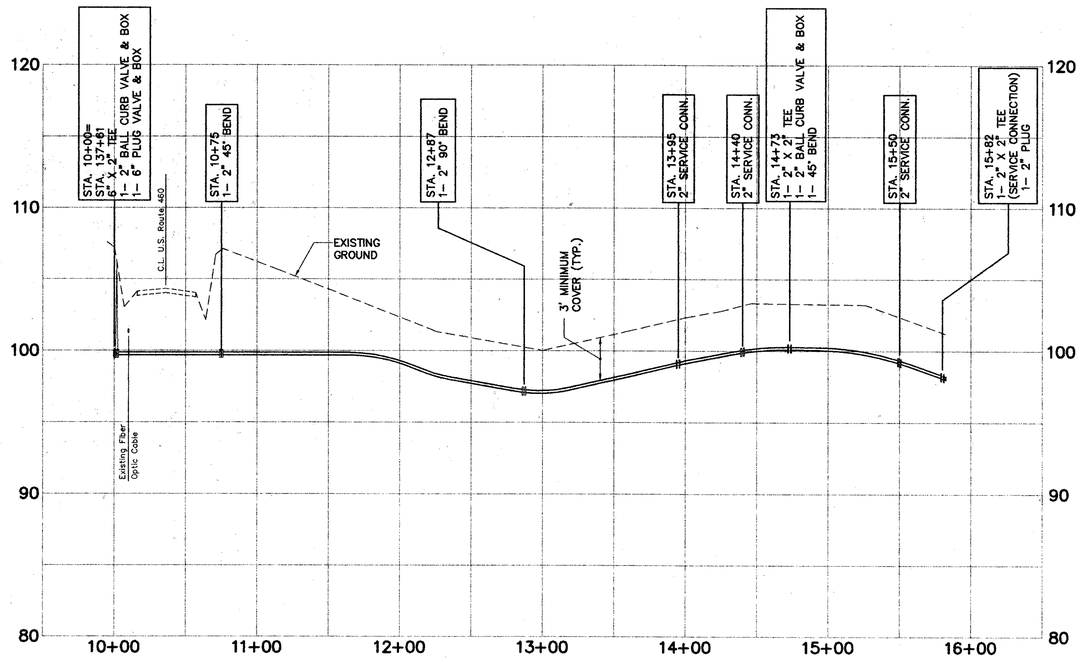

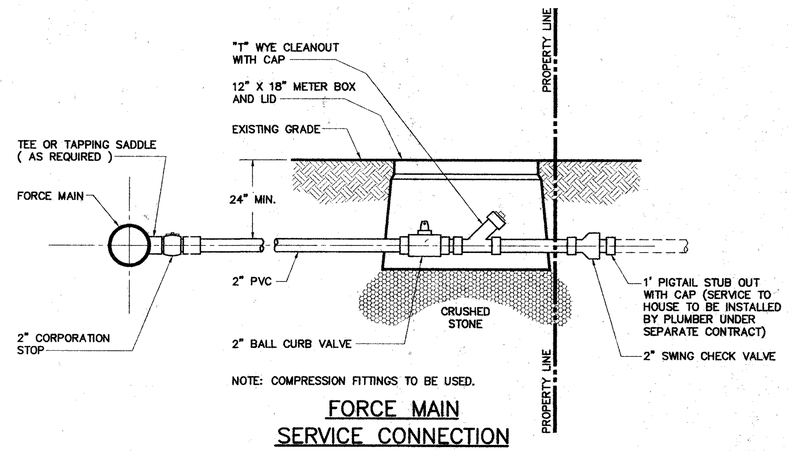

NOTE: COMPRESSION FITTINGS TO BE USED.

FORCE MAIN SERVICE CONNECTION

NOT TO SCALE

COMMONWEALTH OF VIRGINIA
THOMAS S. COX
No. 023882
4/27/95
PROFESSIONAL ENGINEER

Draper Aden Associates
CONSULTING ENGINEERS
BLACKSBURG, VIRGINIA – RICHMOND, VIRGINIA – NASHVILLE, TENNESSEE

DESIGNED:	TSC
DRAWN:	HLJ
CHECKED:	SPH
DATE:	5/20/94

2" FORCE MAIN PROFILE & DETAILS

DISPUTANTA SEWAGE COLLECTION SYSTEM IMPROVEMENTS
PRINCE GEORGE COUNTY, VIRGINIA

REVISIONS:
4/24/95 C.O. #1

SCALE: HORZ. 1"= 50' VERT: 1"= 5'

PLAN NO. T-21073

SHEET 26A OF 45