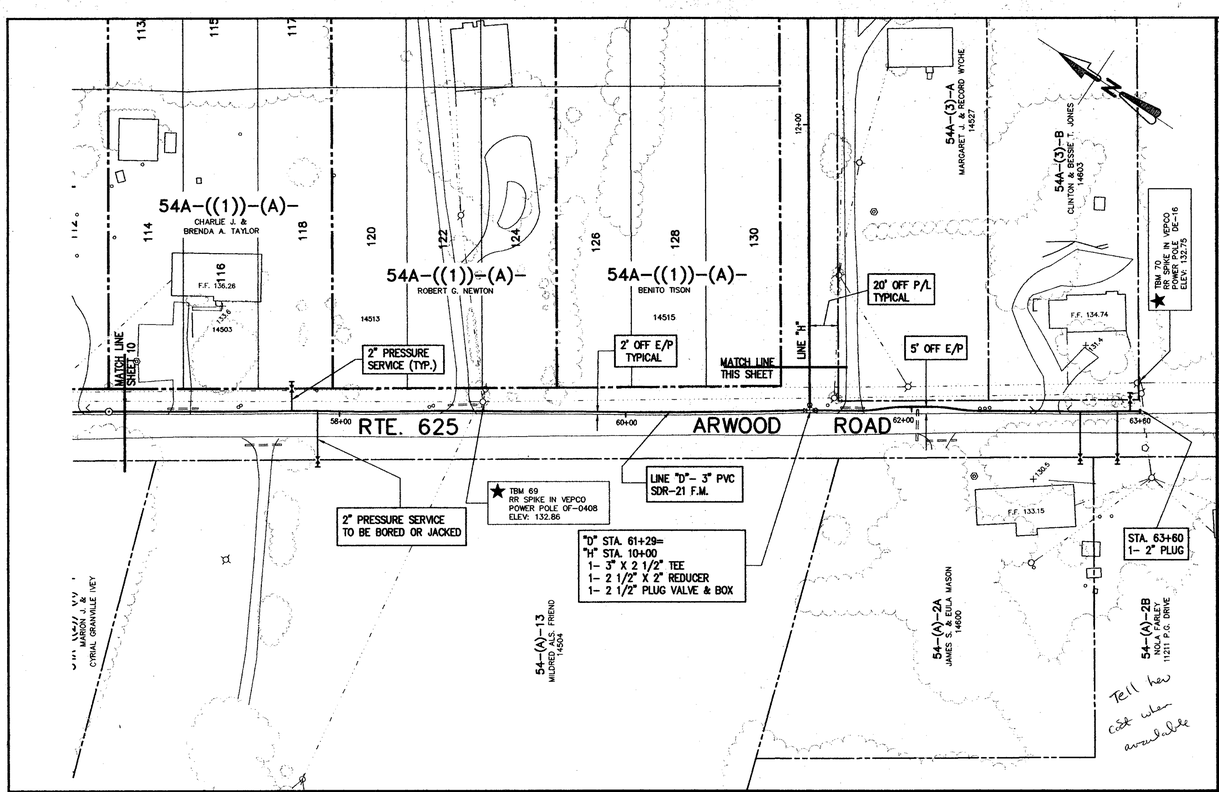

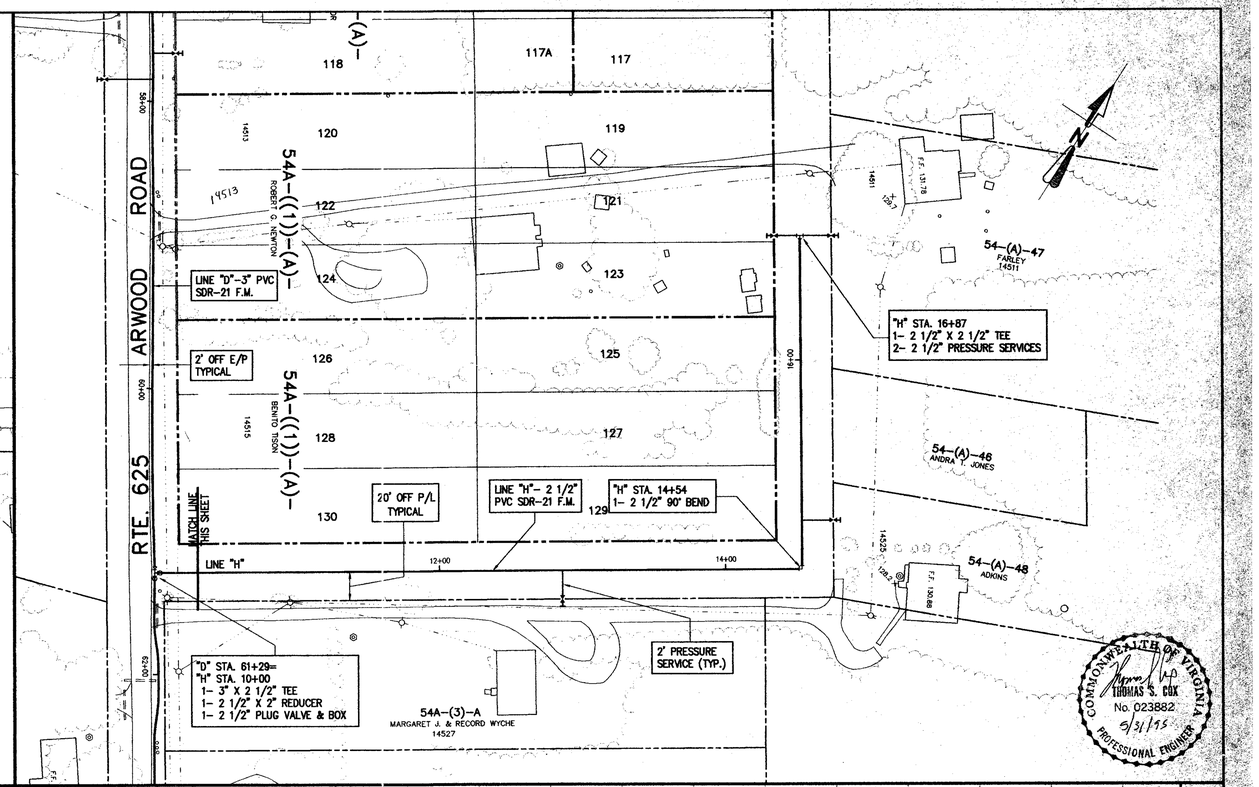

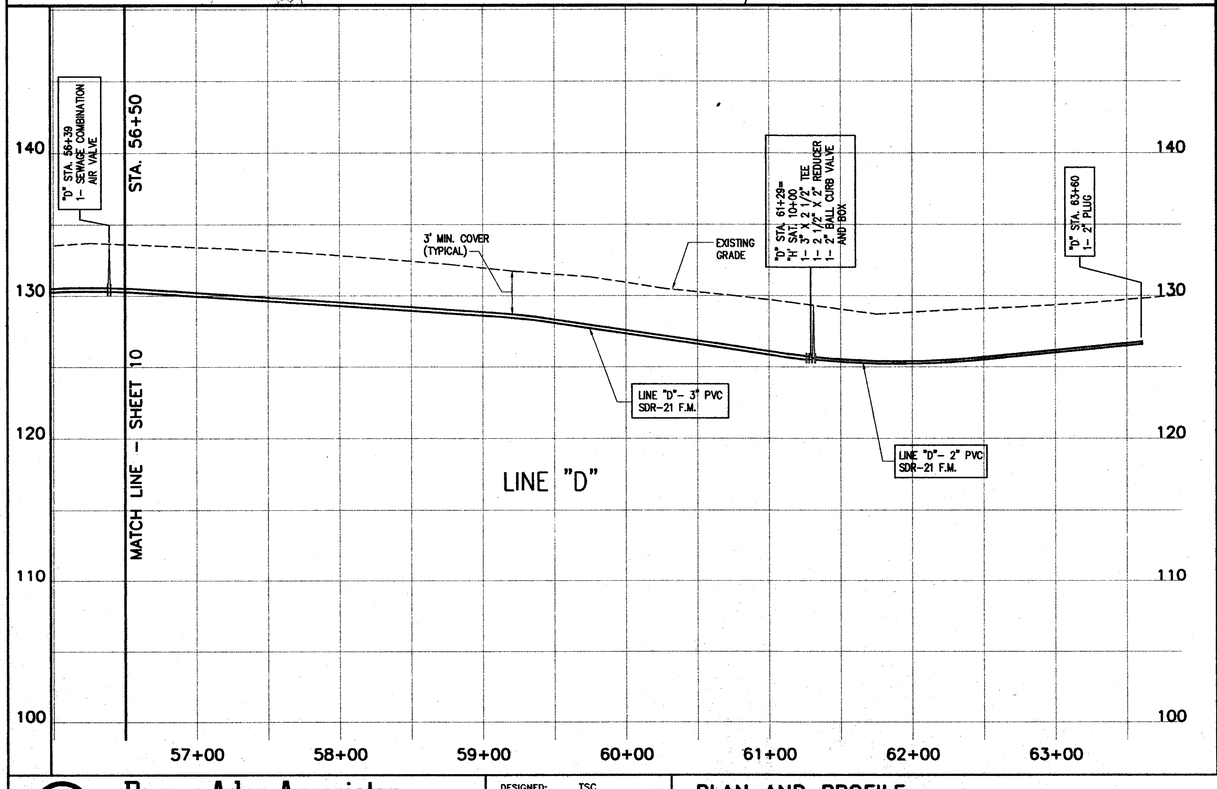

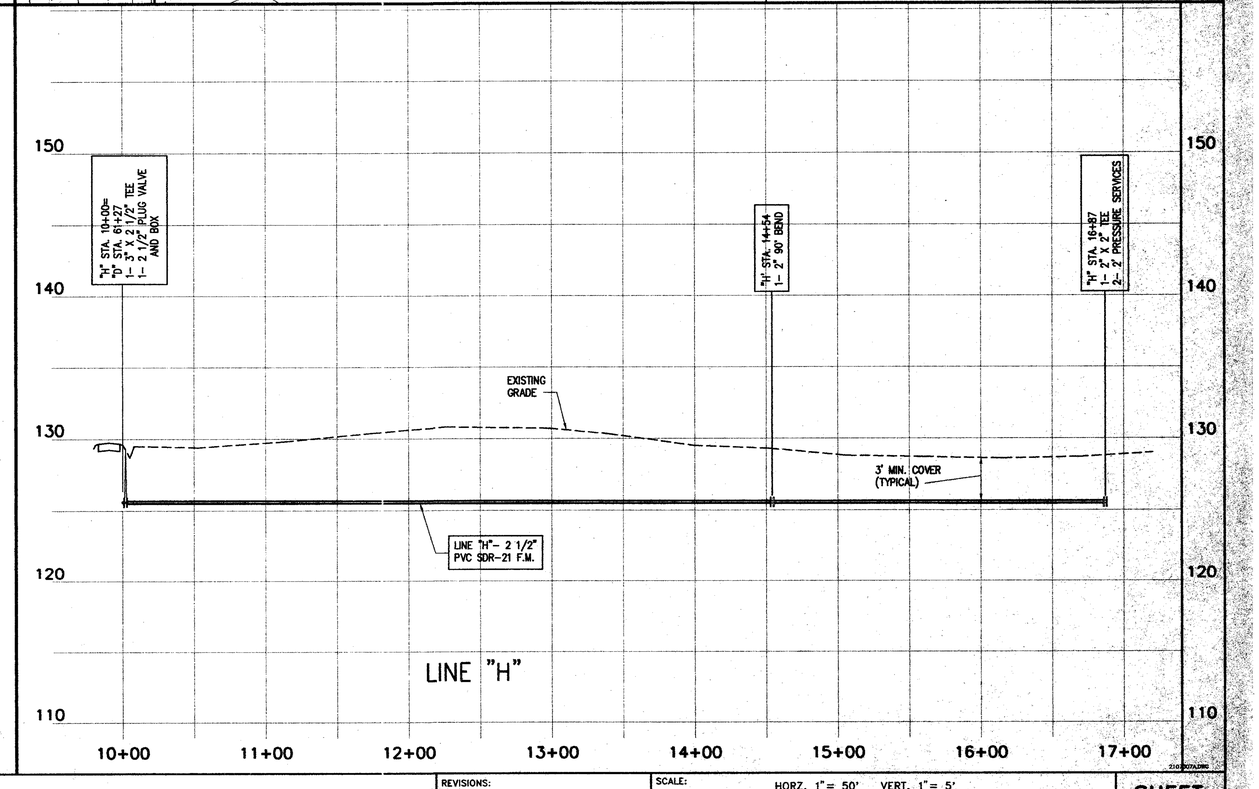

Draper Aden Associates
CONSULTING ENGINEERS
BLACKSBURG, VIRGINIA – RICHMOND, VIRGINIA – NASHVILLE, TENNESSEE

DESIGNED:	TSC
DRAWN:	HLJ
CHECKED:	SPH
DATE:	5/31/95

PLAN AND PROFILE
DISPUTANTA SEWAGE COLLECTION SYSTEM IMPROVEMENTS – CONTRACT II
PRINCE GEORGE COUNTY, VIRGINIA

REVISIONS:

SCALE: HORZ. 1"= 50' VERT. 1"= 5'

PLAN NO. T-21073.07

SHEET 11 OF 15