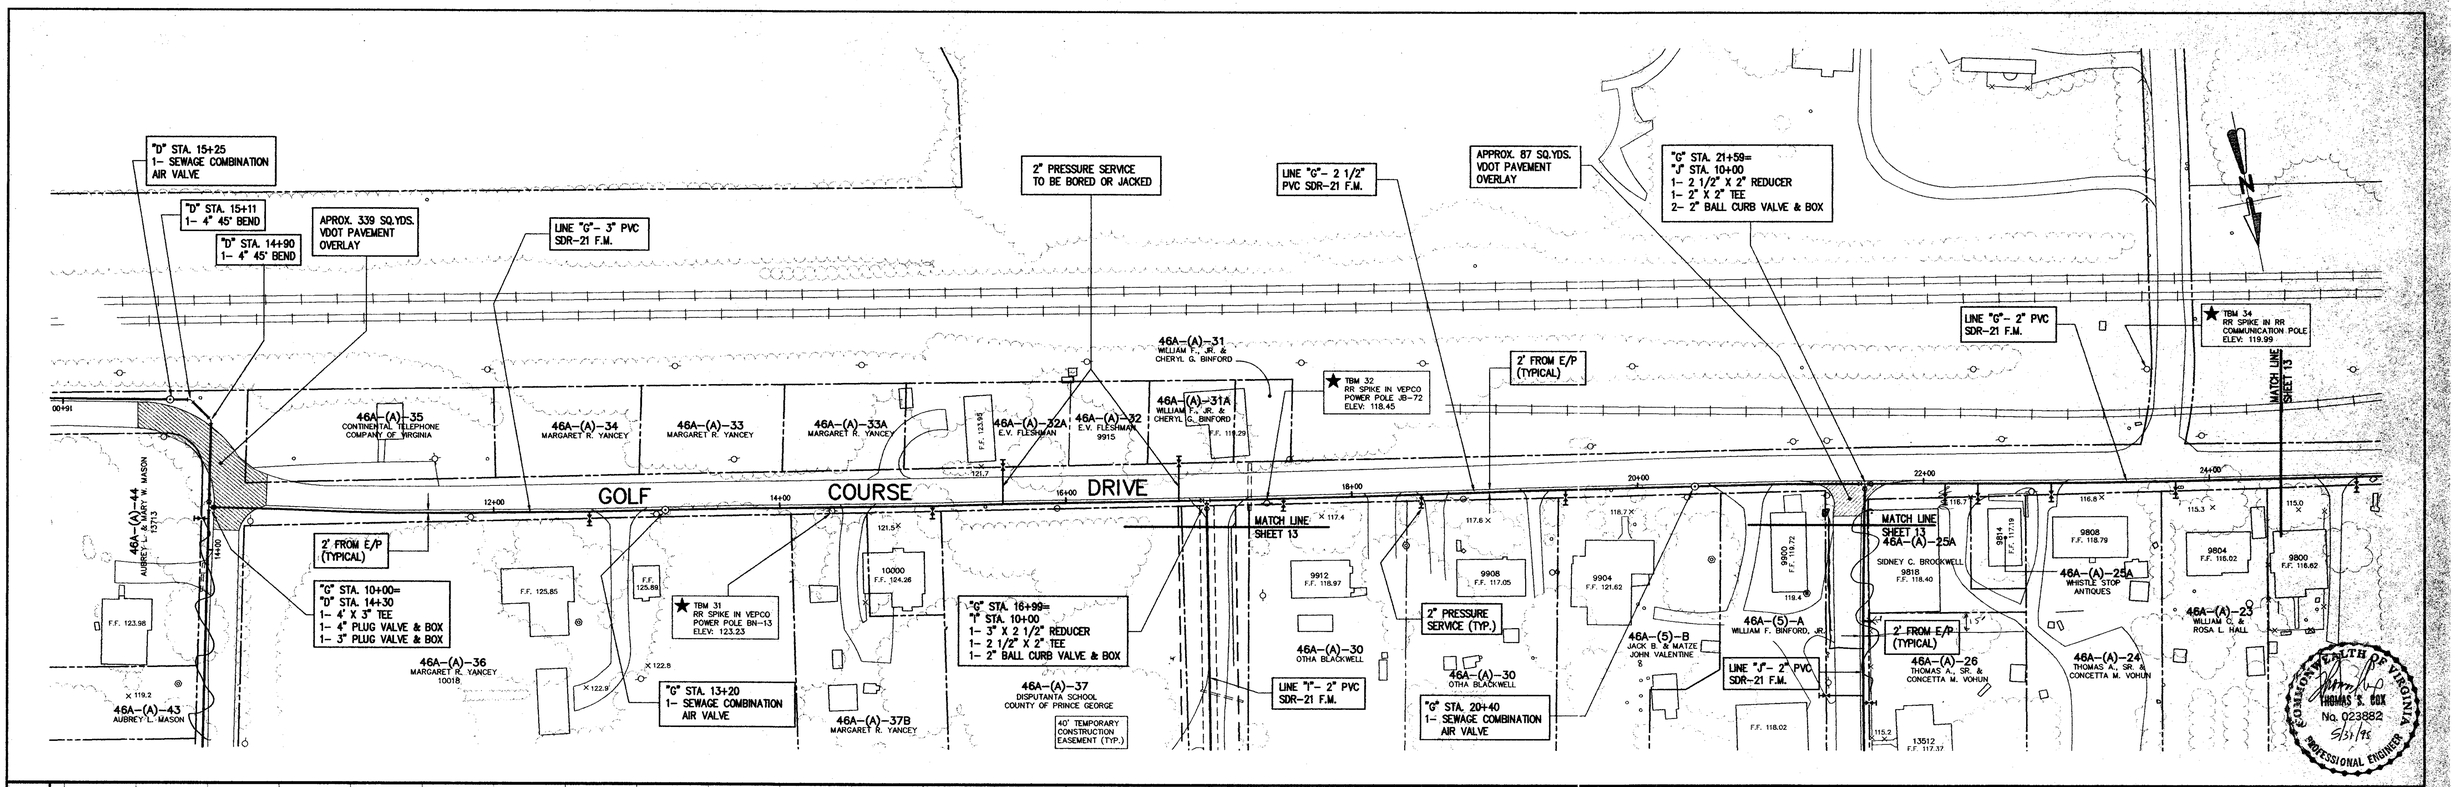

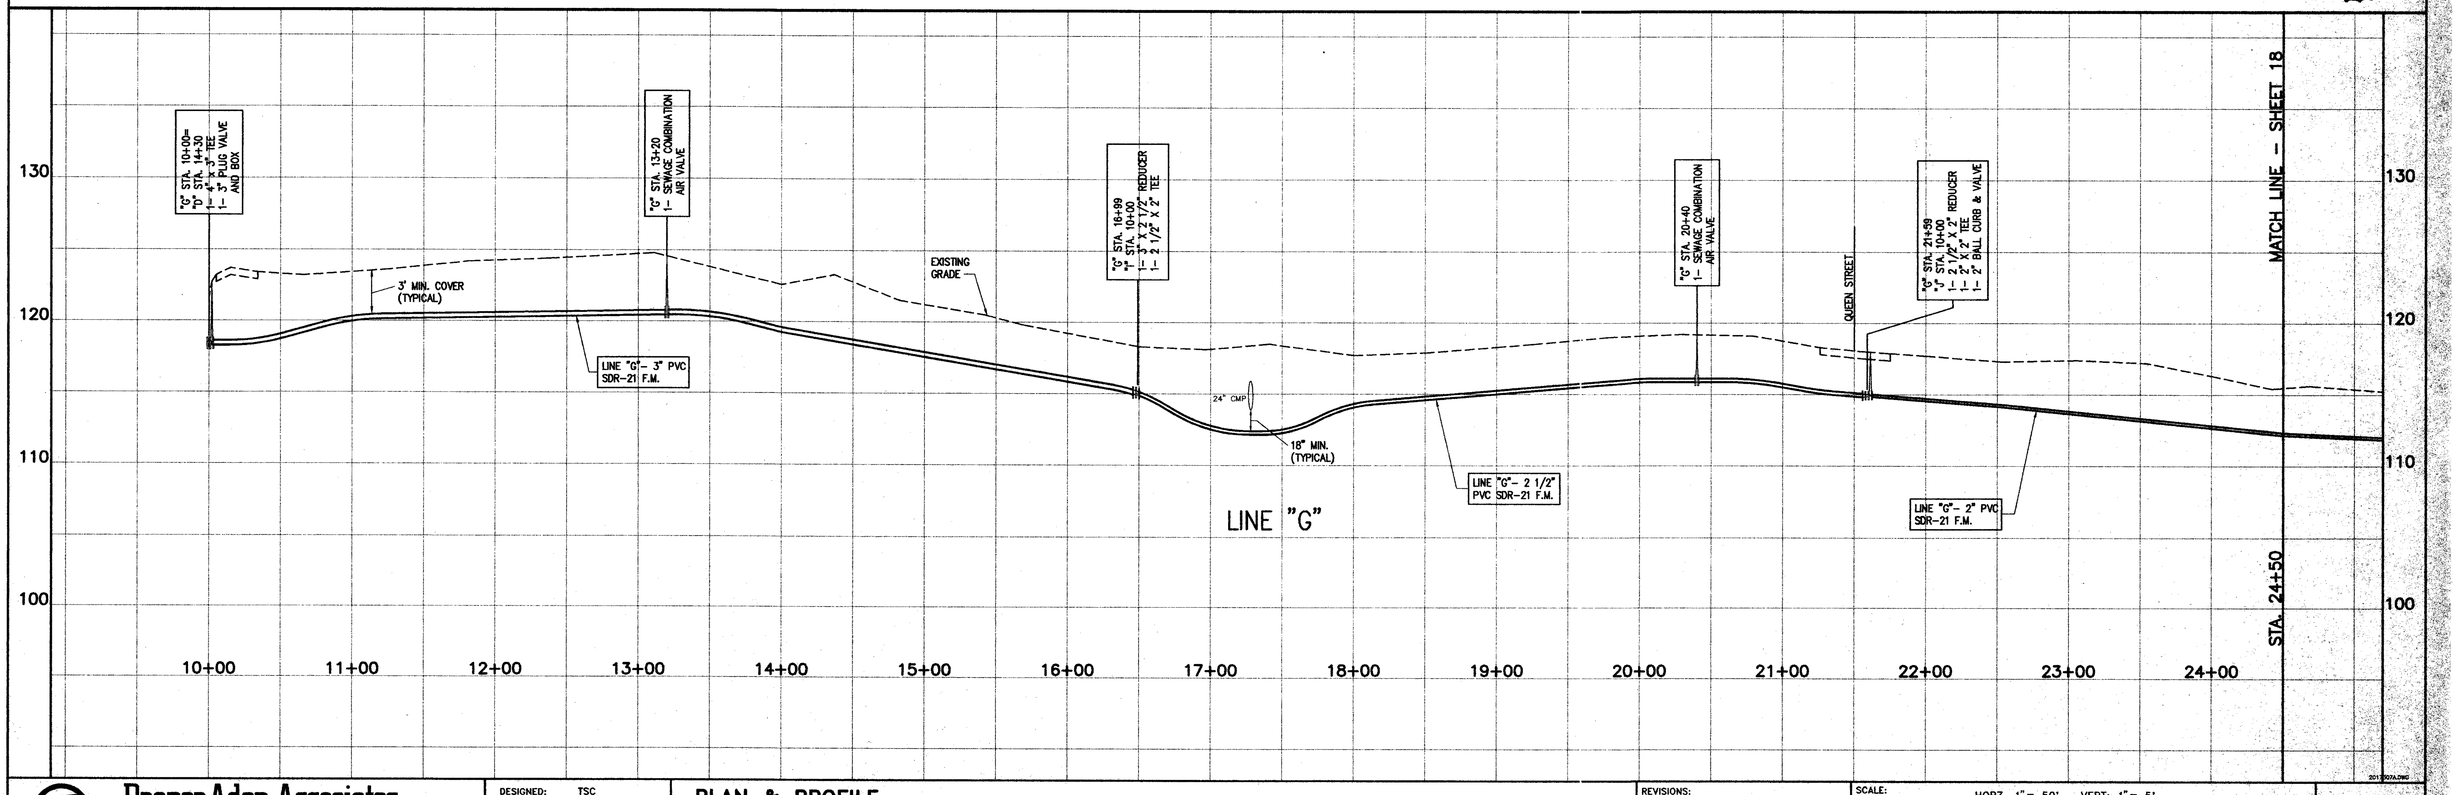

Draper Aden Associates
CONSULTING ENGINEERS
BLACKSBURG, VIRGINIA – RICHMOND, VIRGINIA – NASHVILLE, TENNESSEE

DESIGNED:	TSC
DRAWN:	HLJ
CHECKED:	SPH
DATE:	5/31/95

PLAN & PROFILE

DISPUTANTA SEWAGE COLLECTION SYSTEM IMPROVEMENTS – CONTRACT II

PRINCE GEORGE COUNTY, VIRGINIA

REVISIONS:

SCALE: HORZ. 1" = 50' VERT: 1" = 5'

PLAN NO. T-21073.07

SHEET 12 OF 15