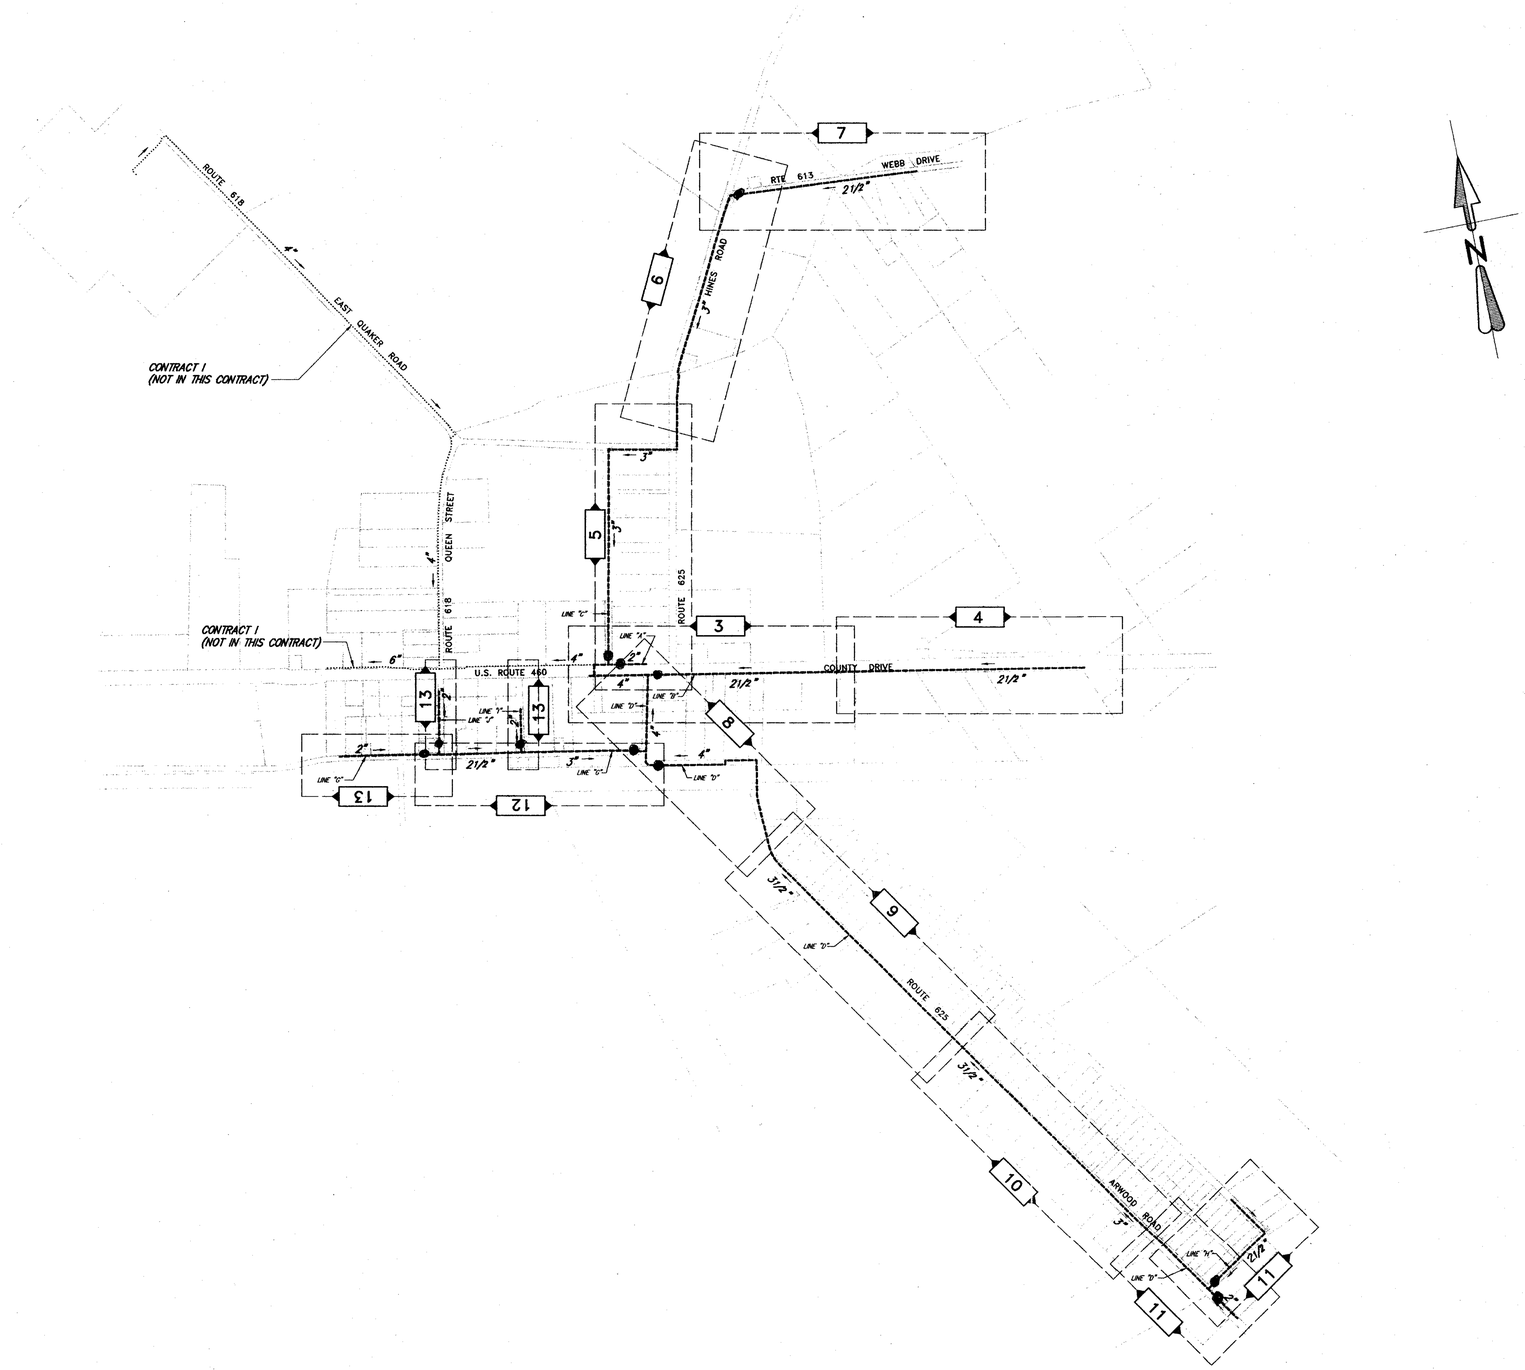

21073070.DWG

Draper Aden Associates
CONSULTING ENGINEERS
BLACKSBURG, VIRGINIA – RICHMOND, VIRGINIA – NASHVILLE, TENNESSEE

DESIGNED:	TSC
DRAWN:	HLJ
CHECKED:	SPH
DATE:	5/31/95

PLAN SHEET INDEX

DISPUTANTA SEWAGE COLLECTION SYSTEM IMPROVEMENTS – CONTRACT II

PRINCE GEORGE COUNTY, VIRGINIA

REVISIONS:

SCALE: 1" = 400'

PLAN NO. T–21073.07

SHEET 2 OF 15