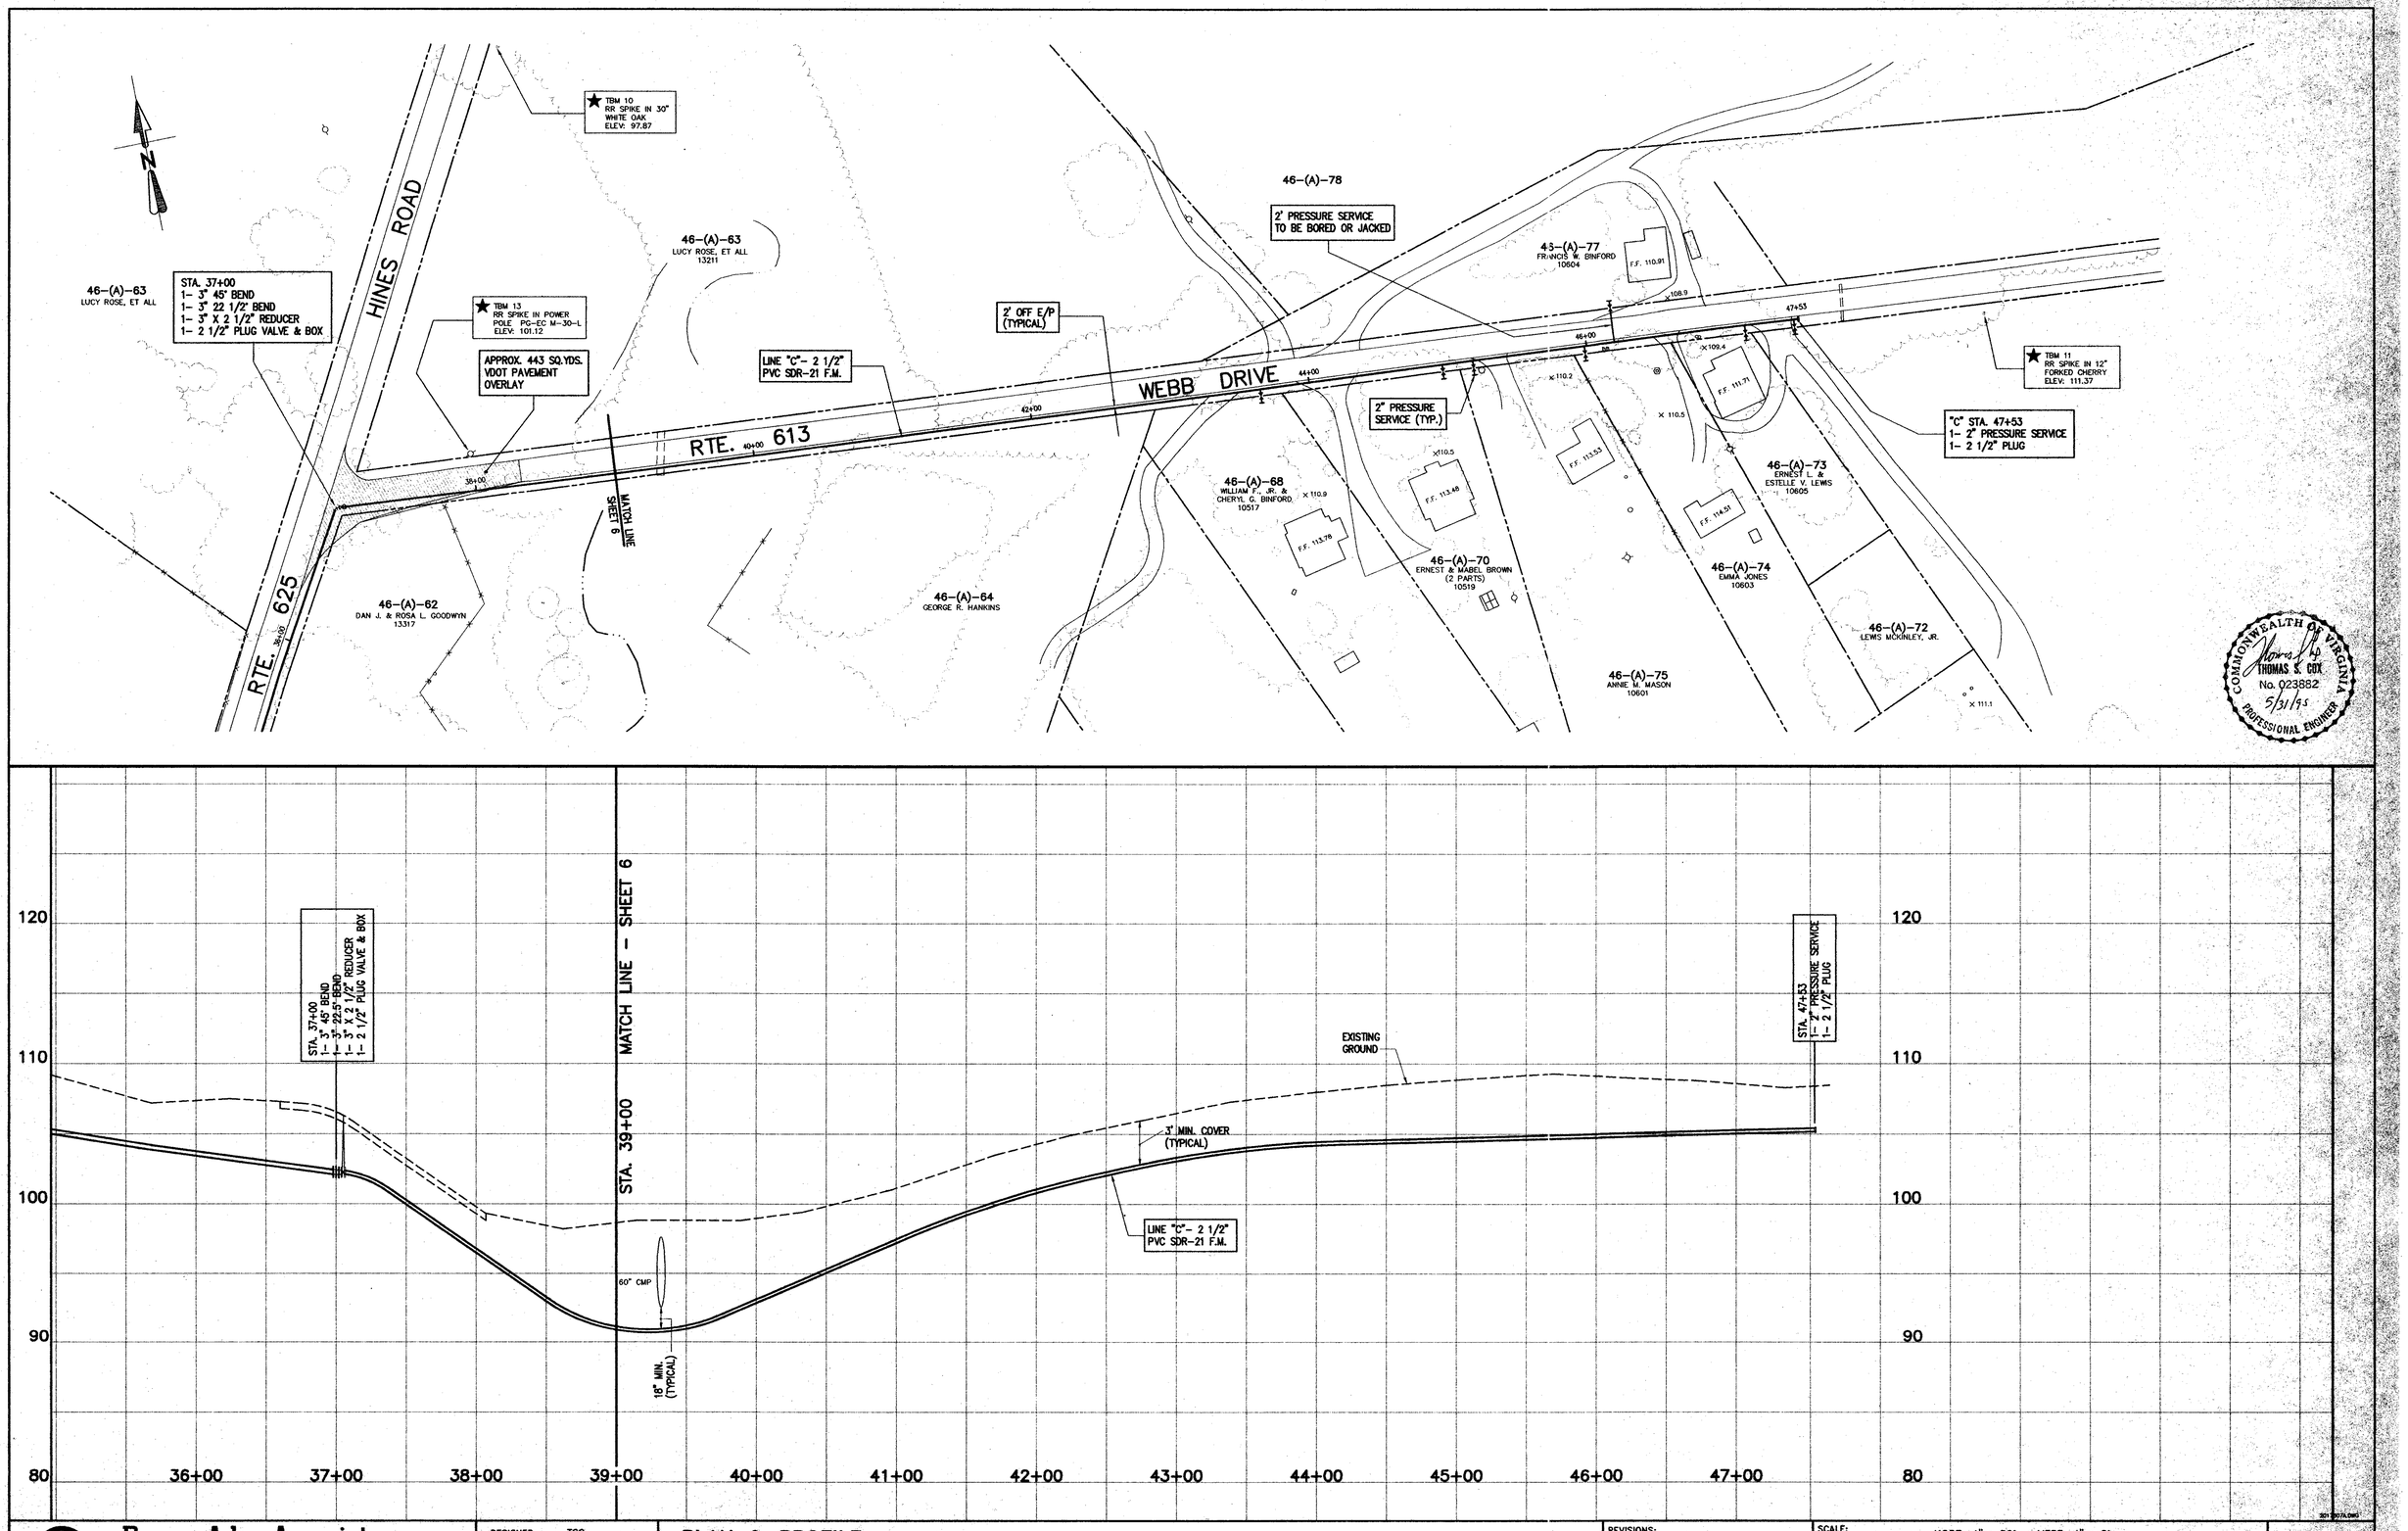

Draper Aden Associates
CONSULTING ENGINEERS
BLACKSBURG, VIRGINIA - RICHMOND, VIRGINIA - NASHVILLE, TENNESSEE

DESIGNED:	TSC
DRAWN:	HLJ
CHECKED:	SPH
DATE:	5/31/95

PLAN & PROFILE
DISPUTANTA SEWAGE COLLECTION SYSTEM IMPROVEMENTS - CONTRACT II
PRINCE GEORGE COUNTY, VIRGINIA

REVISIONS:

SCALE: HORZ. 1" = 50' VERT: 1" = 5'

PLAN NO. T-21073.07

SHEET 7 OF 15