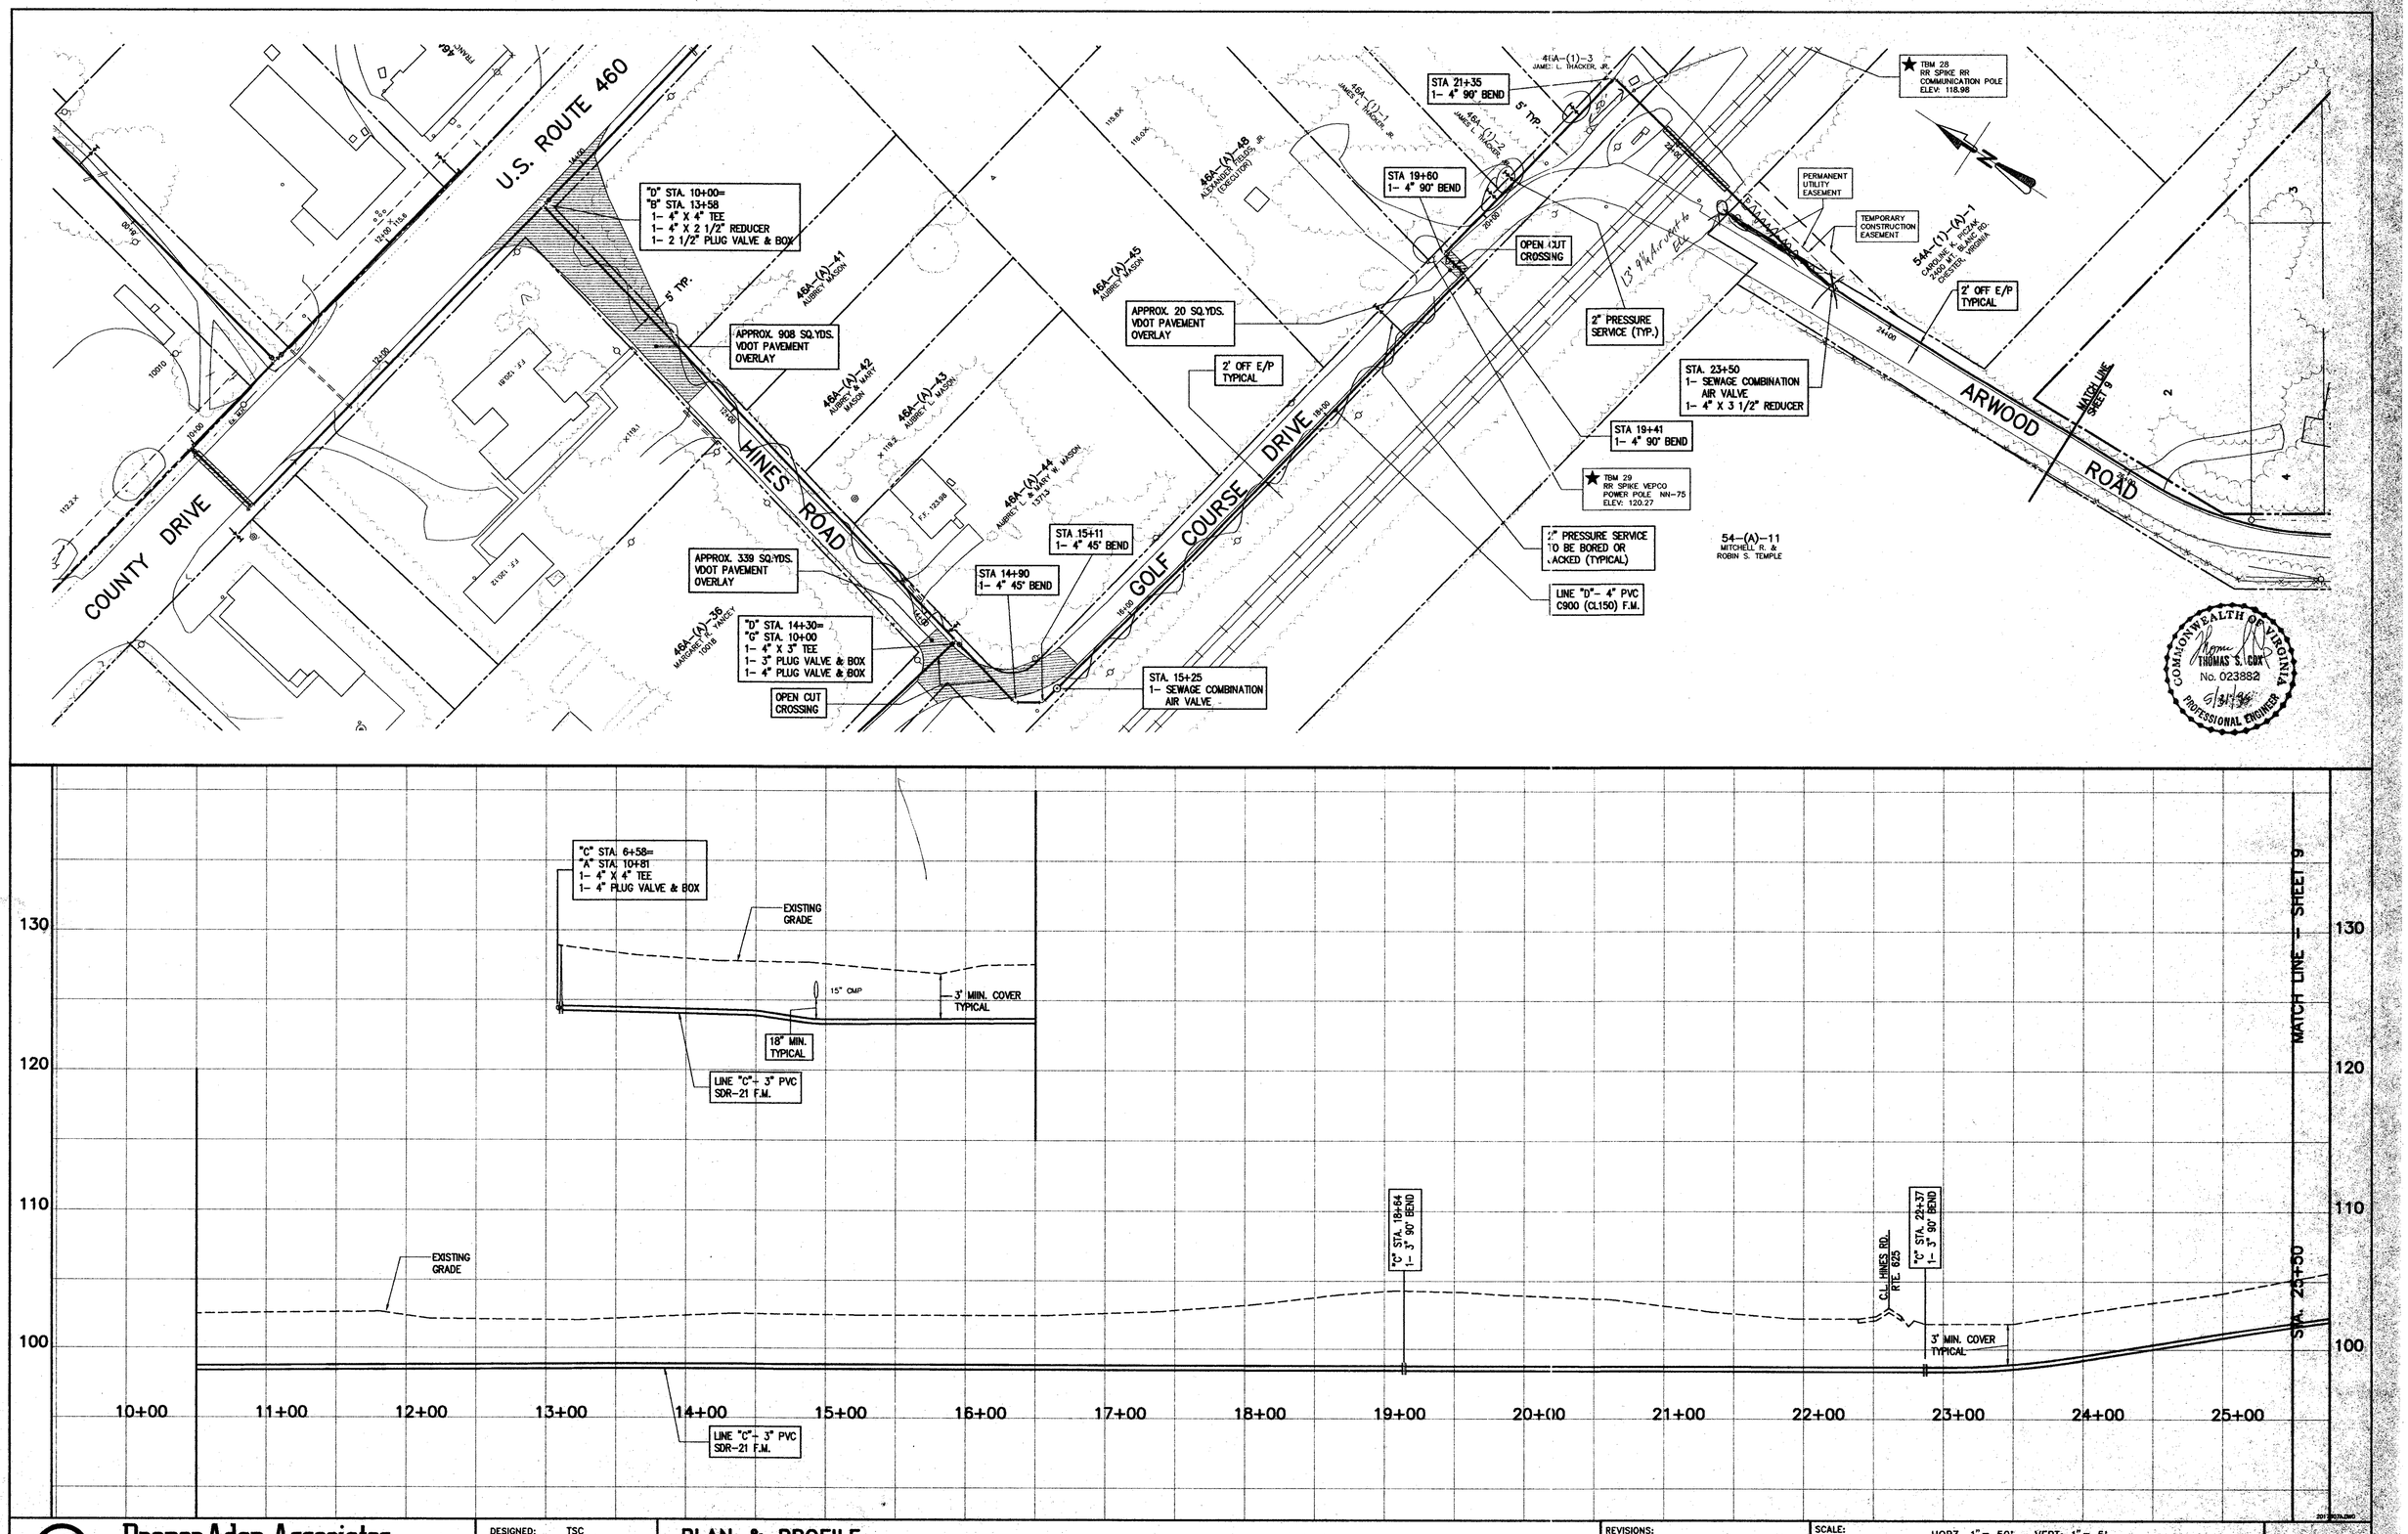


**Draper Aden Associates**
CONSULTING ENGINEERS
BLACKSBURG, VIRGINIA – RICHMOND, VIRGINIA – NASHVILLE, TENNESSEE

| | |
|---|---|
| DESIGNED: | TSC |
| DRAWN: | HLJ |
| CHECKED: | SPH |
| DATE: | 5/31/95 |

# PLAN & PROFILE

DISPUTANTA SEWAGE COLLECTION SYSTEM IMPROVEMENTS – CONTRACT II

PRINCE GEORGE COUNTY, VIRGINIA

REVISIONS:

SCALE: HORZ. 1" = 50' VERT: 1" = 5'

PLAN NO. T-21073.07

SHEET 8 OF 15