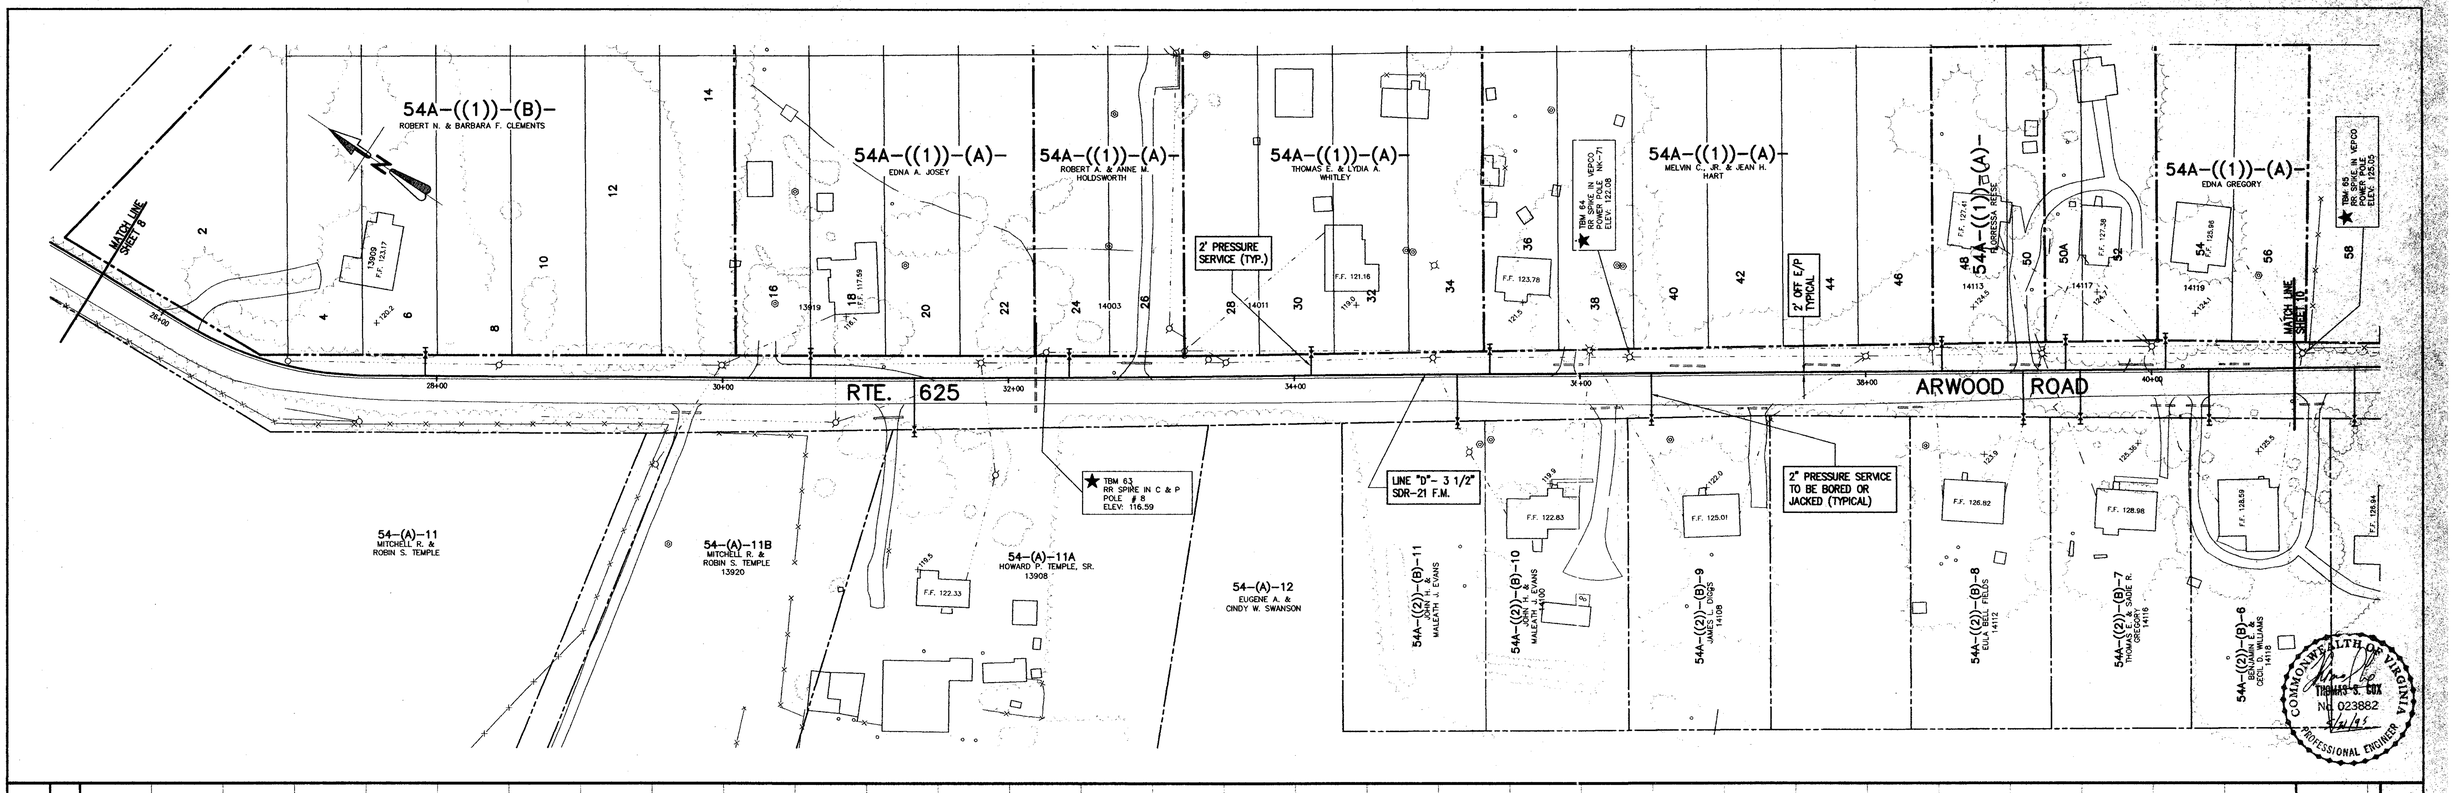

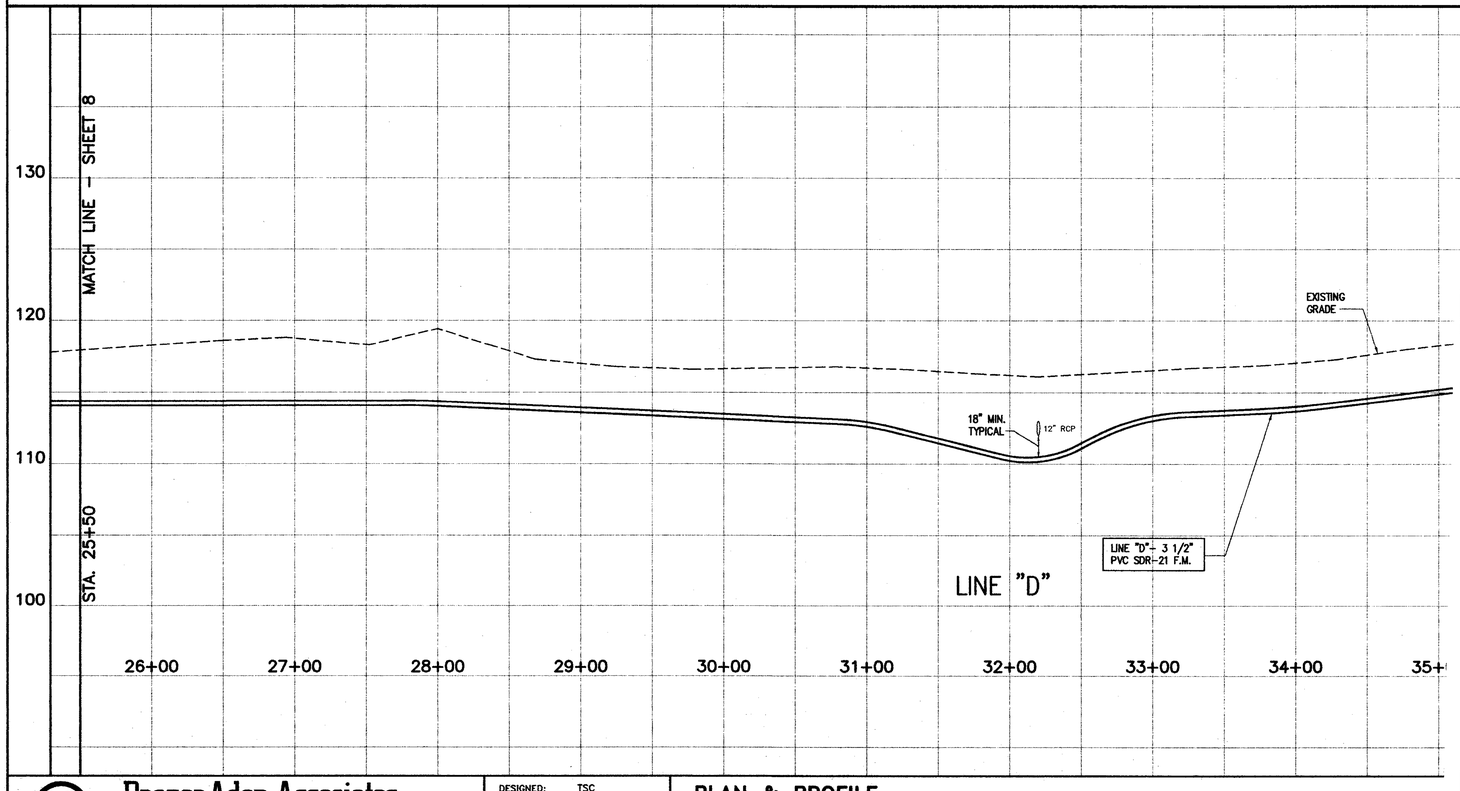

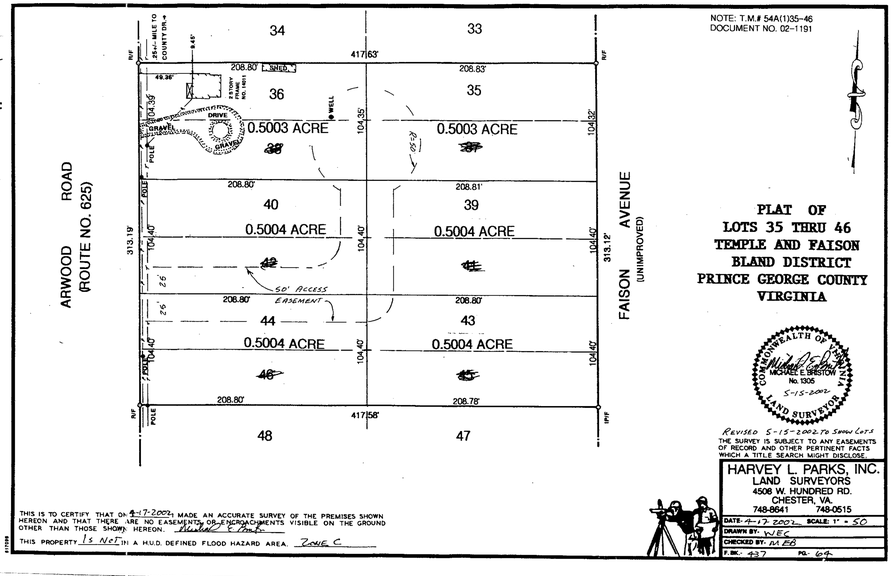

Draper Aden Associates
CONSULTING ENGINEERS
BLACKSBURG, VIRGINIA – RICHMOND, VIRGINIA – NASHVILLE, TENNESSEE

DESIGNED:	TSC
DRAWN:	HLJ
CHECKED:	SPH
DATE:	5/31/95

PLAN & PROFILE

DISPUTANTA SEWAGE COLLECTION SYSTEM IMPROVEMENTS – CONTRACT II

PRINCE GEORGE COUNTY, VIRGINIA